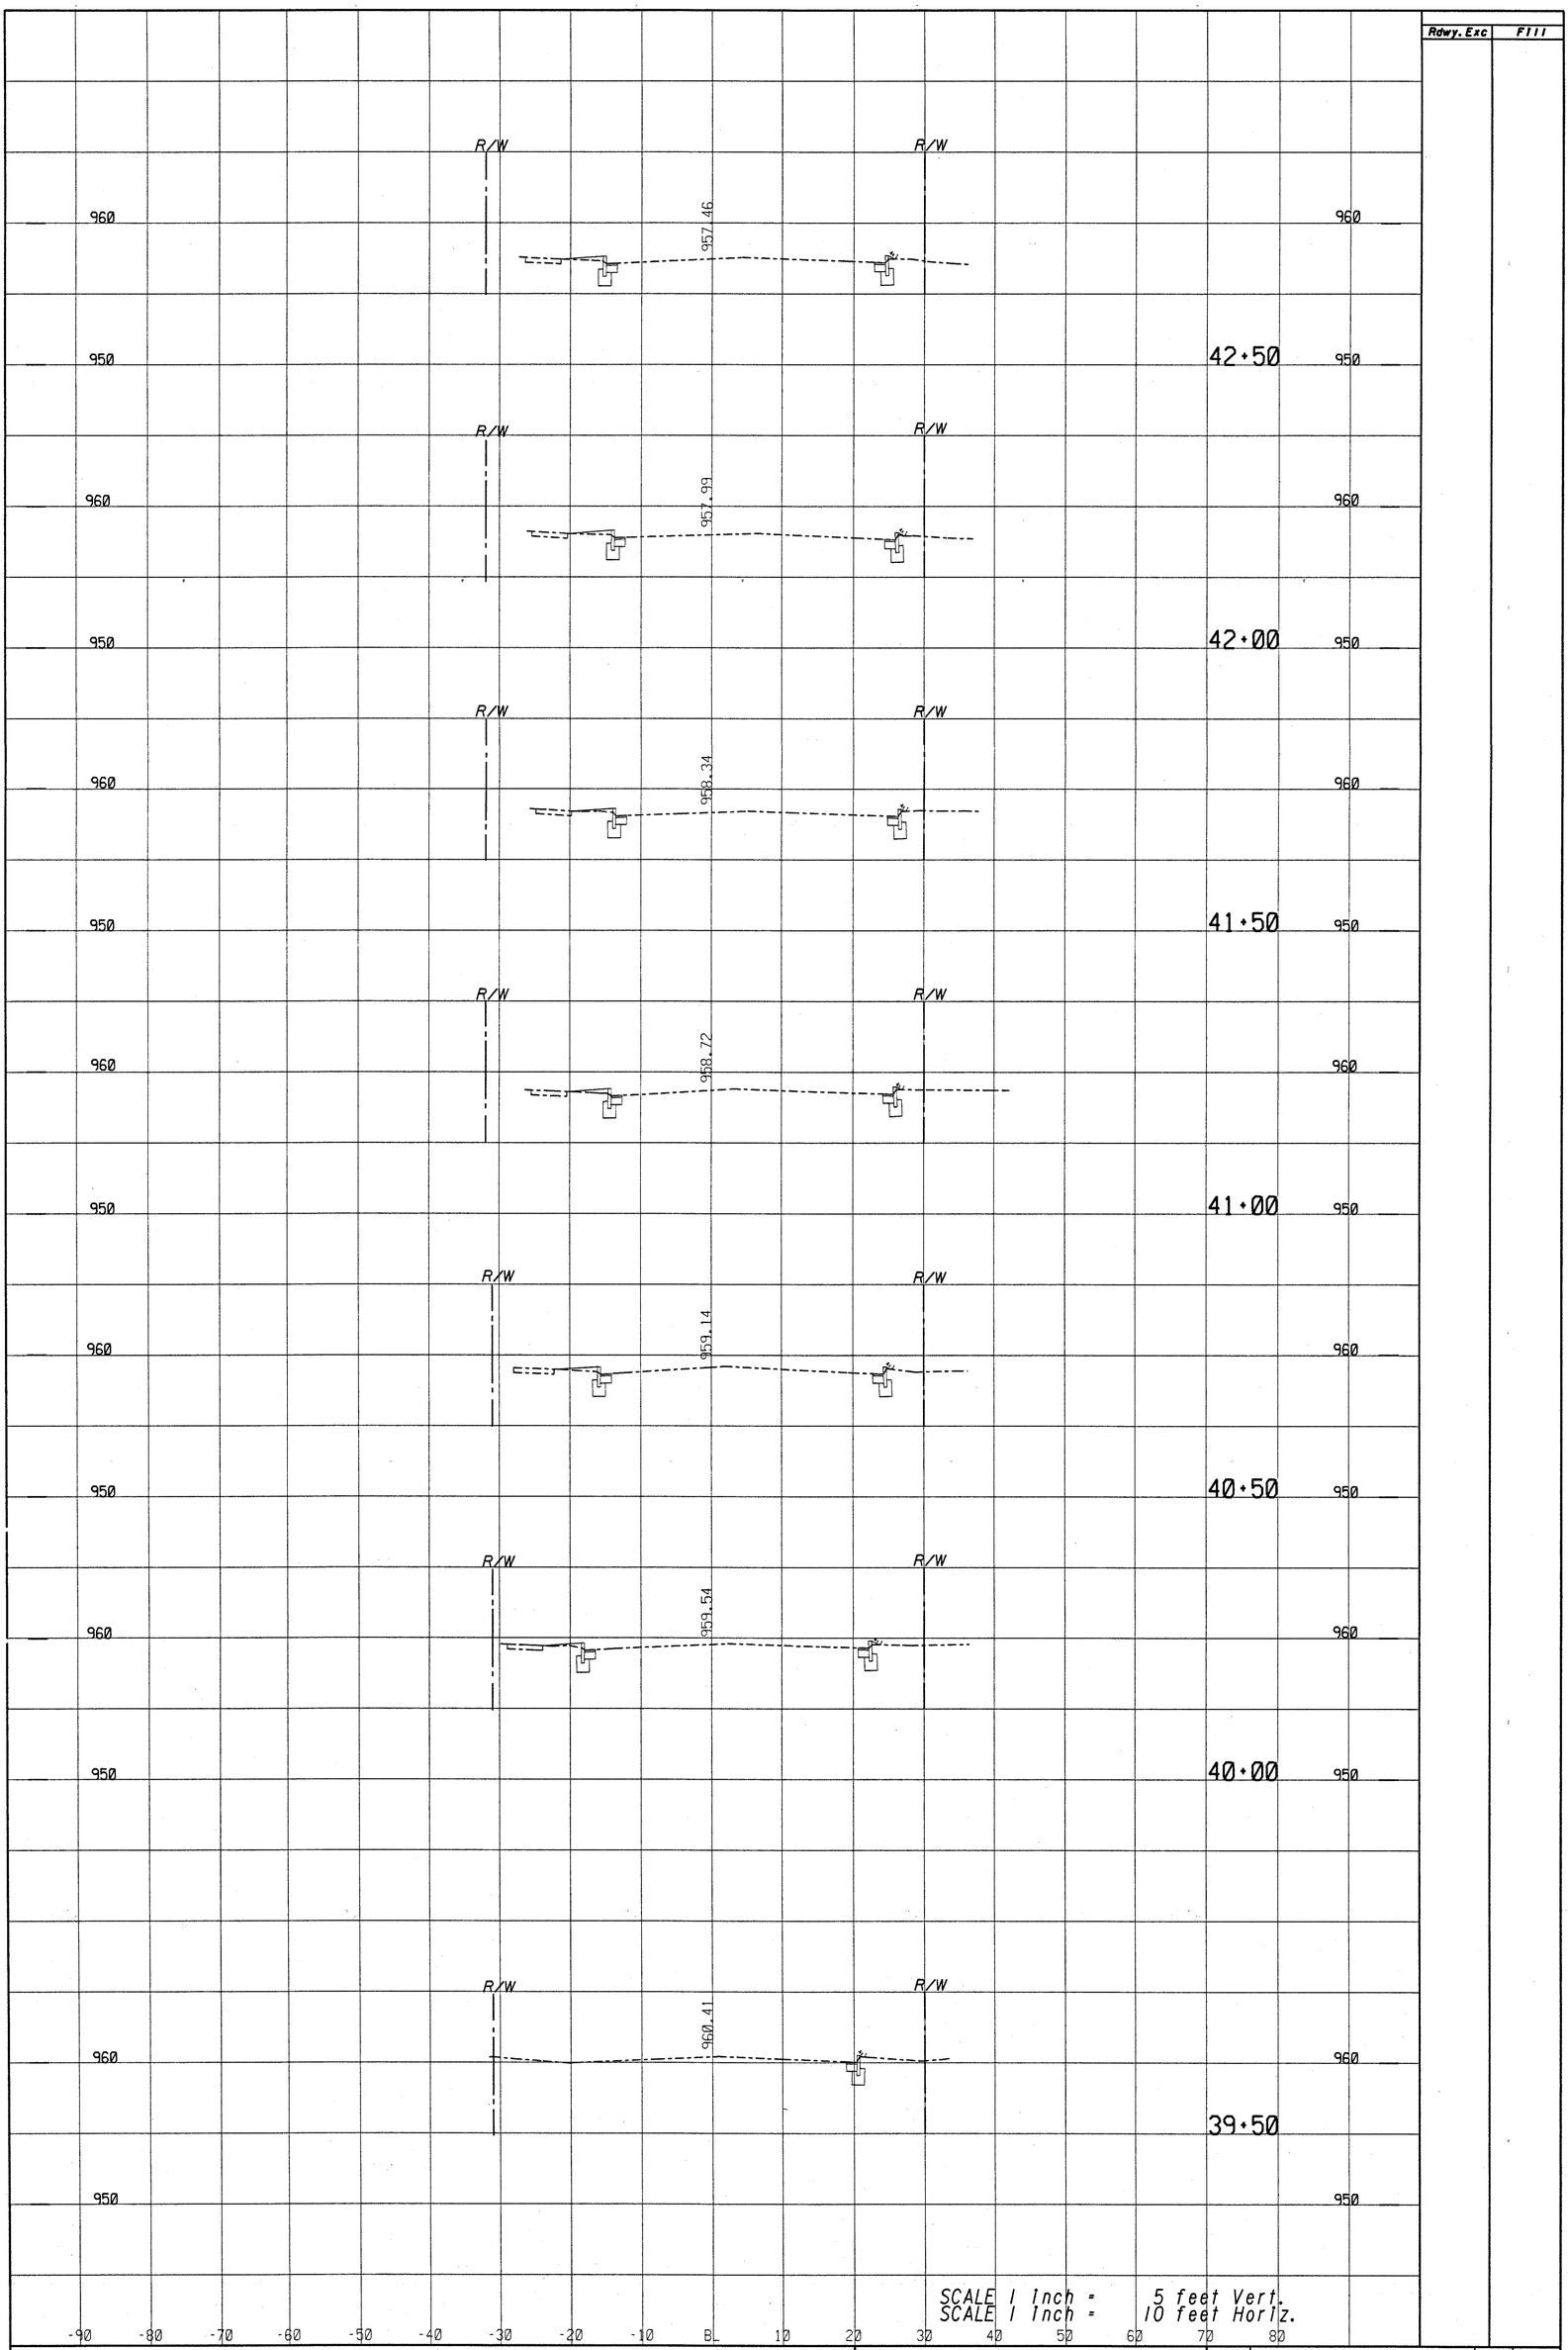

PROJECT

CROSS SECTIONS

STATE	PROJECT NUMBER	SHEET NO.	TOTAL SHEETS
GA.	STP-M000-00(501)	75	98.

2/14/02 1:48:26 PM \\GDOT-DSN1\GOPLOT\OCF\D7.8830 PAPER.OCF SHAHS 1:\PROJECTS\PONCE\XSECTION.PRF