STATE	PROJECT NUMBER	SHEET NO.	TOTAL
GA.	STP-M000-00(743)	4	10

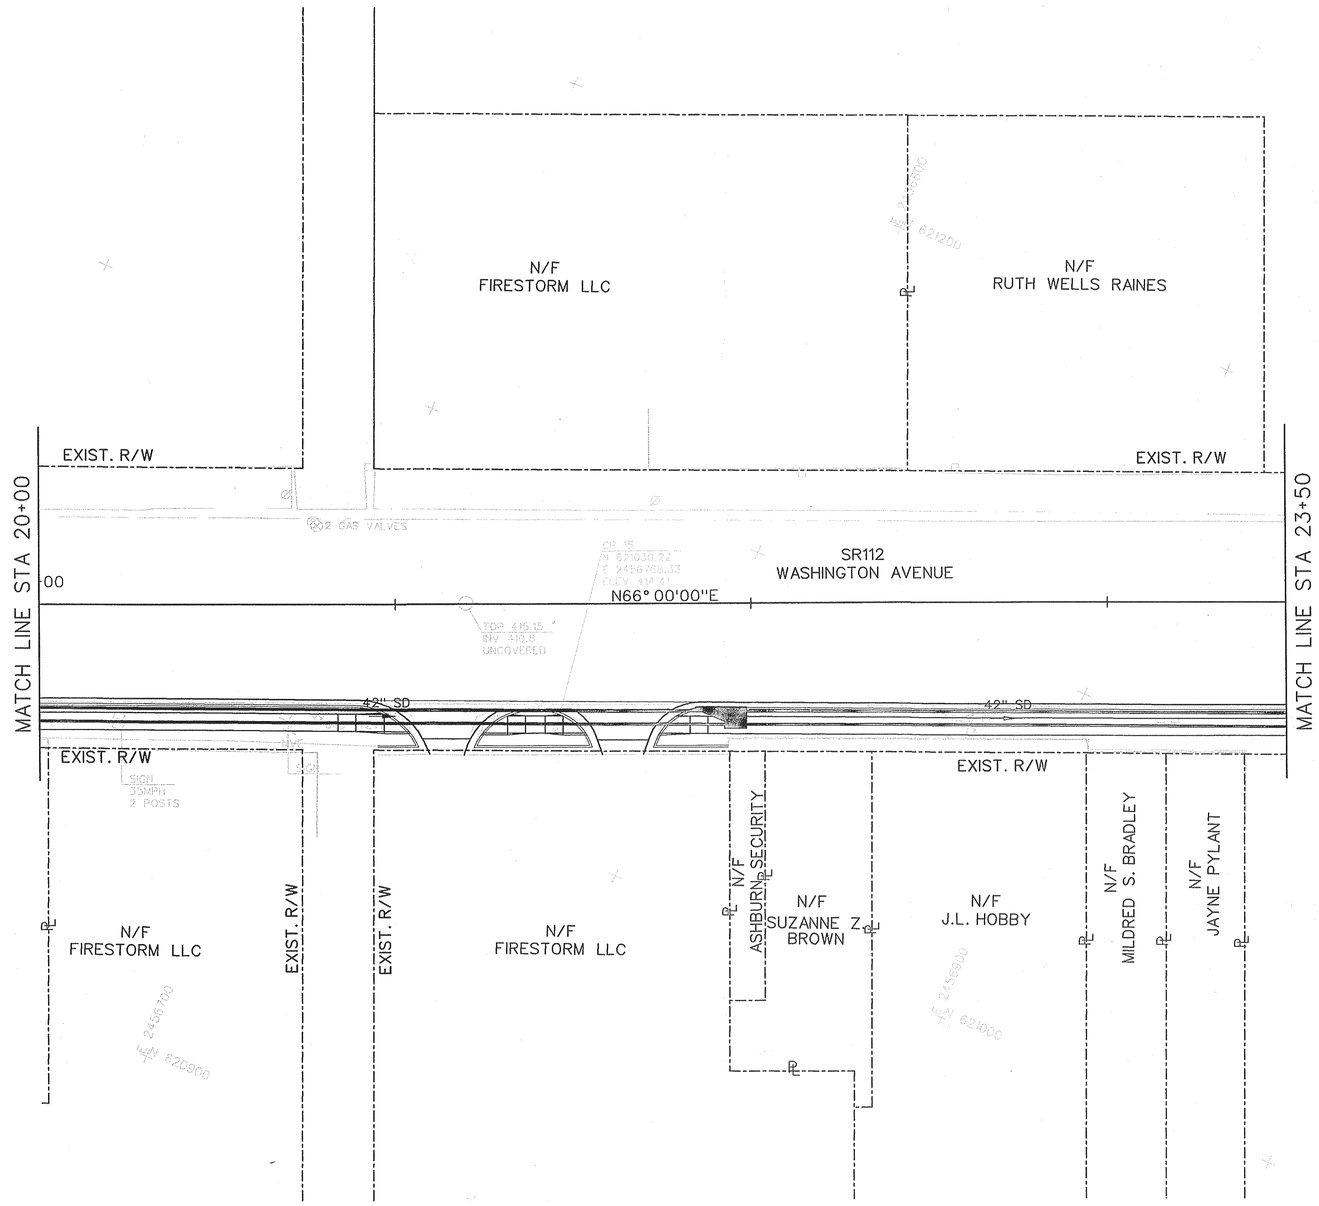

P.O.T STA 21+00.00
N = 621045.248
E = 2456712.725

P.O.T. STA 23+00.00
N = 621126.595
E = 2456895.435

GRAPHIC SCALE
20 0 10 20 40 80
(IN FEET)
1"=20'

2077-814

PROPERTY & EXIST R/W LINE	
REQUIRED R/W LINE	
CONSTRUCTION LIMITS	
EASEMENT FOR CONSTRUCTION & MAINTENANCE OF SLOPES	
EASEMENT FOR CONSTR OF SLOPES	
EASEMENT FOR CONSTR OF DRIVES	

BEGIN LIMIT OF ACCESS	BLA
END LIMIT OF ACCESS	ELA
LIMIT OF ACCESS	
REQ'D R/W AND LIMIT OF ACCESS	

Jordan Jones & Goulding

DATE	REVISIONS	DATE	REVISIONS
12-28-04	Added Property Line		

LAND LOT NO. 132
LAND DISTRICT 2
GMD 1624

STATE OF GEORGIA
DEPARTMENT OF TRANSPORTATION
RIGHT OF WAY MAP
PROJECT STP-M000-00(743)
COUNTY TURNER
DATE 10/29/4 SH 4 OF 10

THIS LINE IS ONE INCH LONG WHEN PLOTTED FULL SCALE