STATE	PROJECT NUMBER	SHEET NO.	TOTAL
GA.	STP-M000-00(743)	5	10

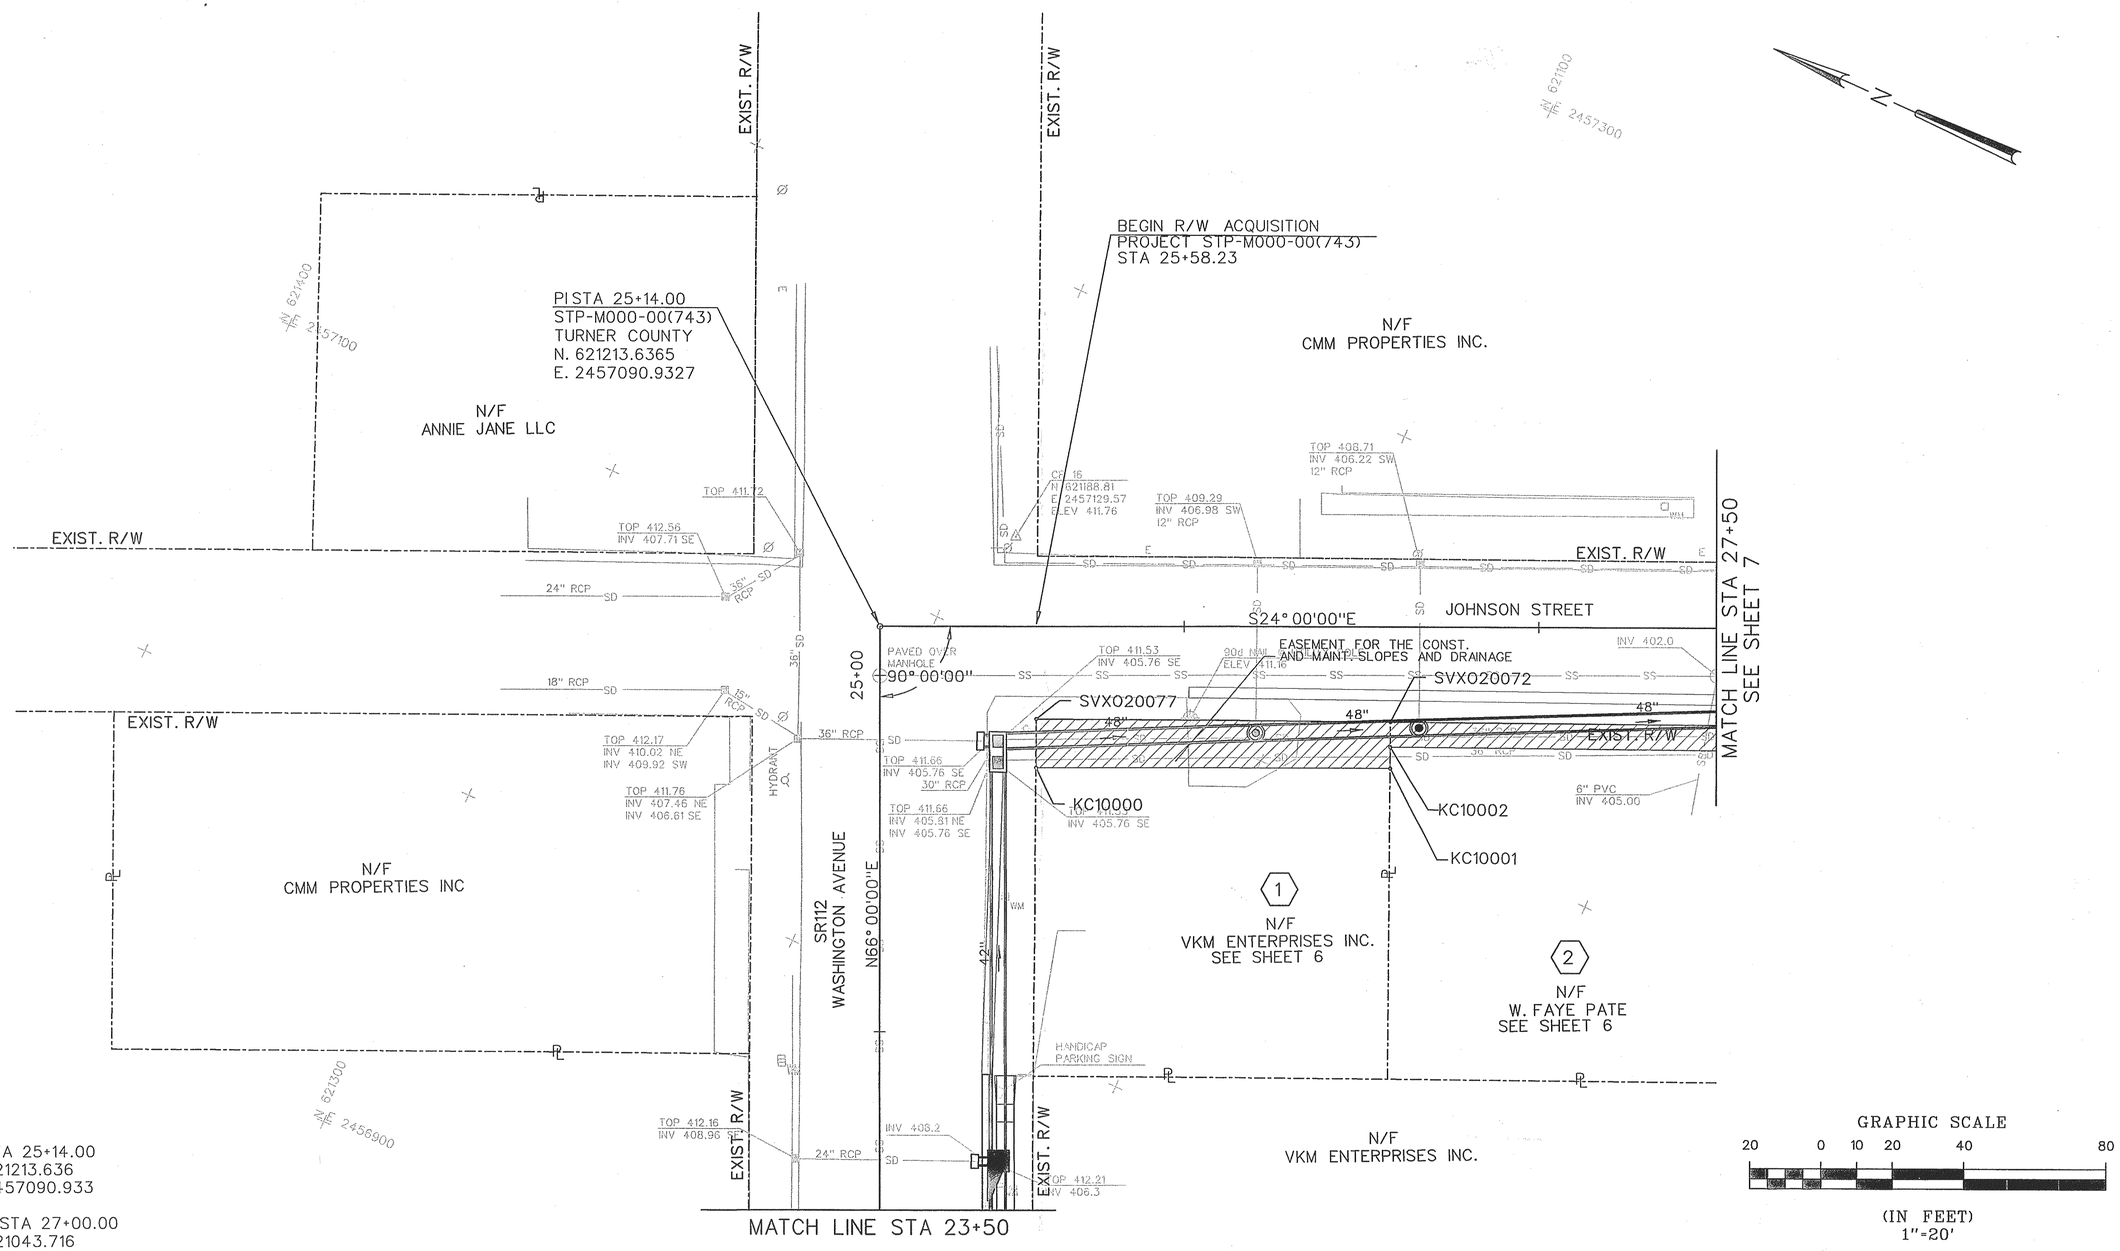

P.I. STA 25+14.00
N = 621213.636
E = 2457090.933

P.O.T. STA 27+00.00
N = 621043.716
E = 2457166.586

GRAPHIC SCALE
20 0 10 20 40 80
(IN FEET)
1"=20'

2077-814

PROPERTY & EXIST R/W LINE	BEGIN LIMIT OF ACCESS ..... BLA
REQUIRED R/W LINE	END LIMIT OF ACCESS ..... ELA
CONSTRUCTION LIMITS	LIMIT OF ACCESS
EASEMENT FOR CONSTRUCTION & MAINTENANCE OF SLOPES	REQ'D R/W AND LIMIT OF ACCESS
EASEMENT FOR CONSTR OF SLOPES	
EASEMENT FOR CONSTR OF DRIVES	

Jordan Jones & Goulding

DATE	REVISIONS	DATE	REVISIONS
2/18/05	CHANGED REQ'D R/W TO PERM. EASM'T ON PARCELS 1 AND 2		

LAND LOT NO. 132
LAND DISTRICT 2
GMD 1624

STATE OF GEORGIA
DEPARTMENT OF TRANSPORTATION
RIGHT OF WAY MAP
PROJECT STP-M000-00(743)
COUNTY TURNER
DATE 10/29/4 SH 5 OF 10

THIS LINE IS ONE INCH LONG WHEN PLOTTED FULL SCALE