STATE	PROJECT NUMBER	SHEET NO.	TOTAL
GA.	STP-M000-00(743)	9	10

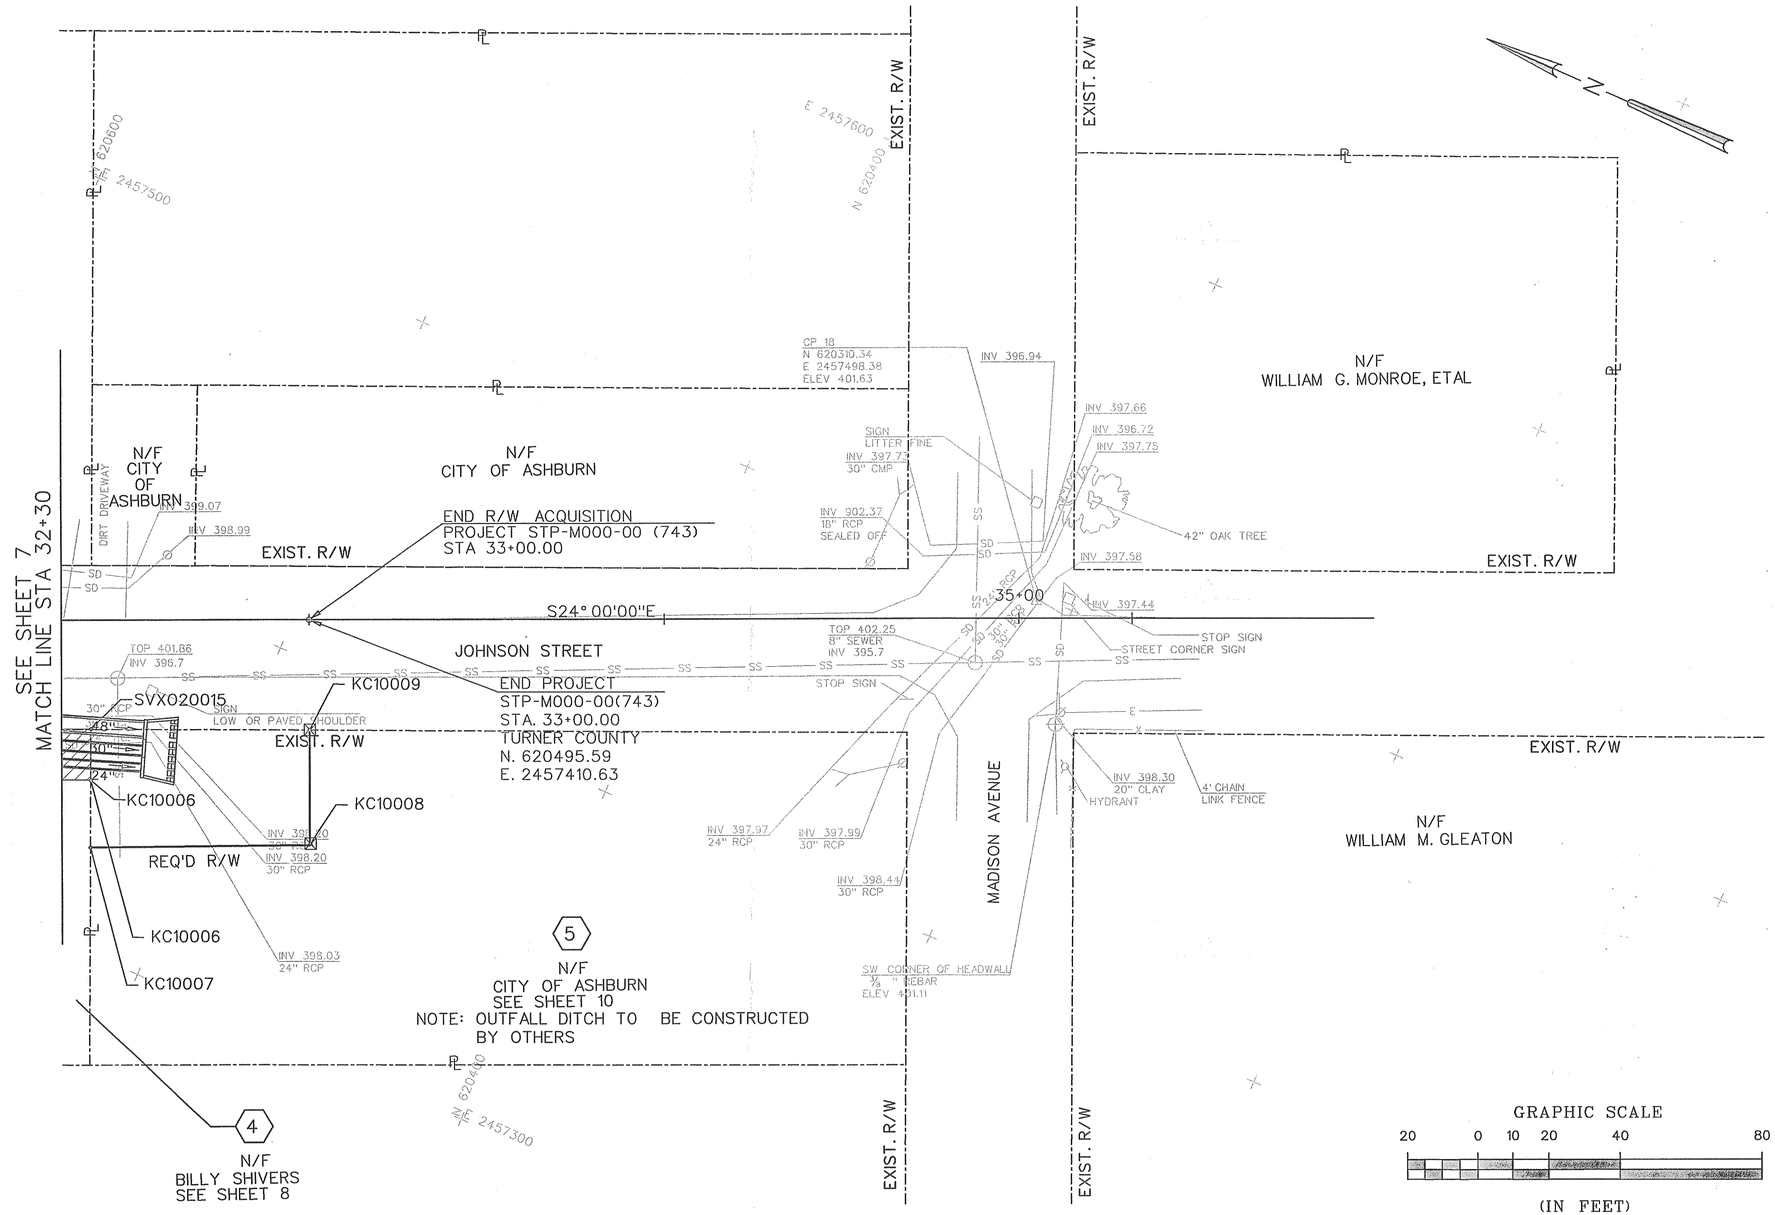

P.O.T. STA 33+00.00
N = 620495.589
E = 2457410.628

P.O.T. STA 35+00.00
N = 620312.880
E = 2457491.975

2077-814

PROPERTY & EXIST R/W LINE	BEGIN LIMIT OF ACCESS ..... BLA
REQUIRED R/W LINE	END LIMIT OF ACCESS ..... ELA
CONSTRUCTION LIMITS	LIMIT OF ACCESS
EASEMENT FOR CONSTRUCTION & MAINTENANCE OF SLOPES	REQ'D R/W AND LIMIT OF ACCESS
EASEMENT FOR CONSTR OF SLOPES	
EASEMENT FOR CONSTR OF DRIVES	

Jordan Jones & Goulding

DATE	REVISIONS	DATE	REVISIONS
12/28/04	EXTENDED MATCH LINE		
2/18/05	CHANGED REQ'D R/W TO PERM.		
	EASM'T ON PARCEL 4		
	REDUCED REQ'D R/W ON		
	PARCEL 5		

LAND LOT NO. 132
LAND DISTRICT 2
GMD 1624

STATE OF GEORGIA
DEPARTMENT OF TRANSPORTATION
RIGHT OF WAY MAP
PROJECT STP-M000-00(743)
COUNTY TURNER
DATE 10/29/4 SH 9 OF 10

THIS LINE IS ONE INCH LONG WHEN PLOTTED FULL SCALE