STATE	PROJECT NUMBER	SHEET NO.	TOTAL
GA.	STP-M000-00(743)	14	58

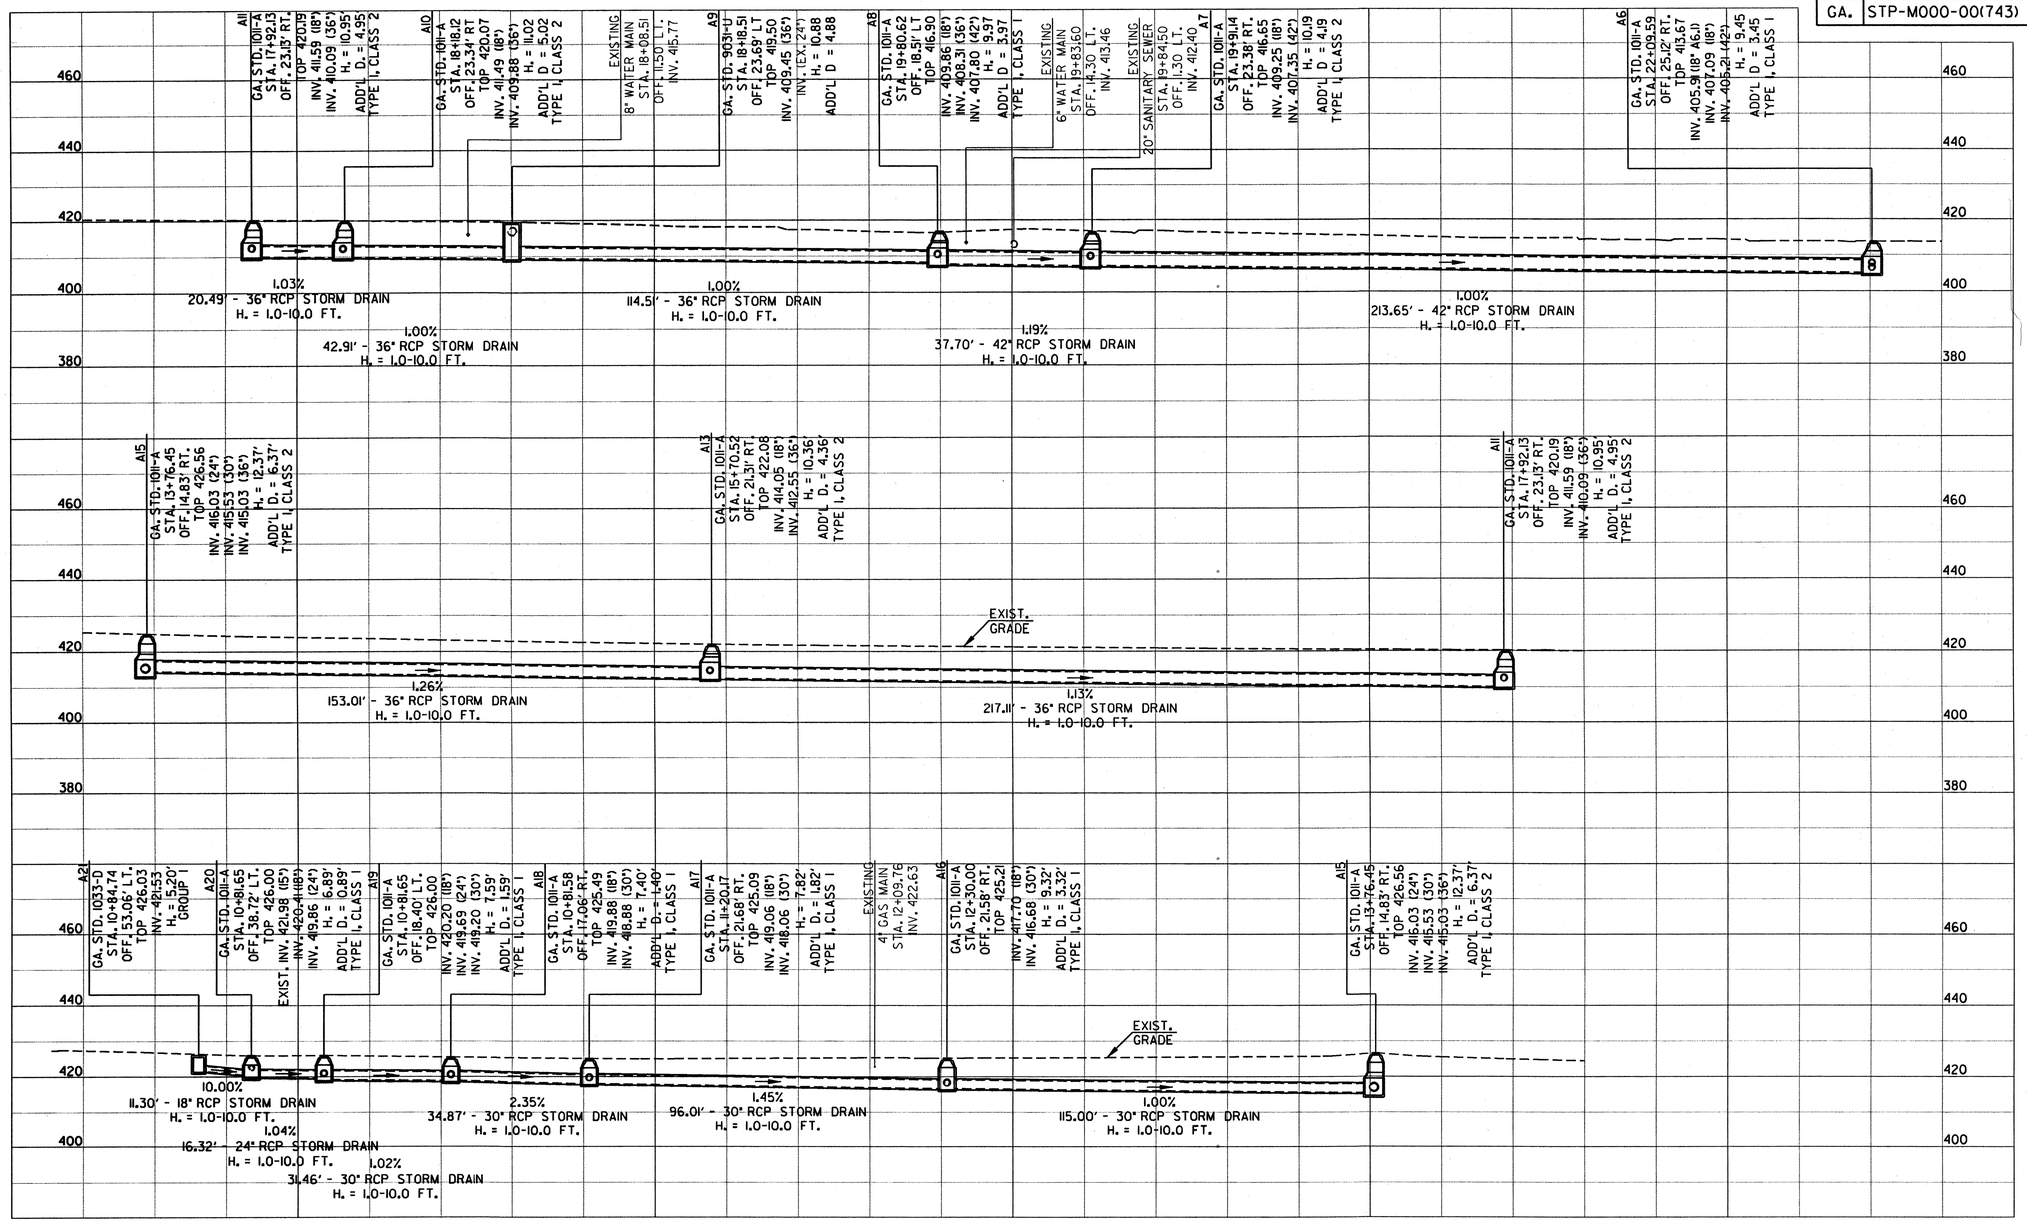

SCALE: 1"=20' HORIZONTAL
1"=20' VERTICAL

Jordan Jones & Goulding

GEORGIA
DEPARTMENT OF
TRANSPORTATION

NO.	DATE	DESCRIPTION OF REVISION
1	12/05/06	REMOVED NOTE "NOT RELEASED FOR CONSTRUCTION"

DRAINAGE IMPROVEMENTS SR 7 @ INTERSECTION
OF E COLLEGE ST AND SR 7 / US 41

DRAINAGE PROFILES

DESIGNED: GBS	CHECKED:	DATE:	22.01	
DRAWN: GBS	JOB NO. 2077.814	SCALE: AS SHOWN	SHEET	REV

THIS LINE ——— IS ONE INCH LONG WHEN PLOTTED FULL SCALE