STATE	PROJECT NUMBER	SHEET NO.	TOTAL
GA.	STP-M000-00(743)	21	58

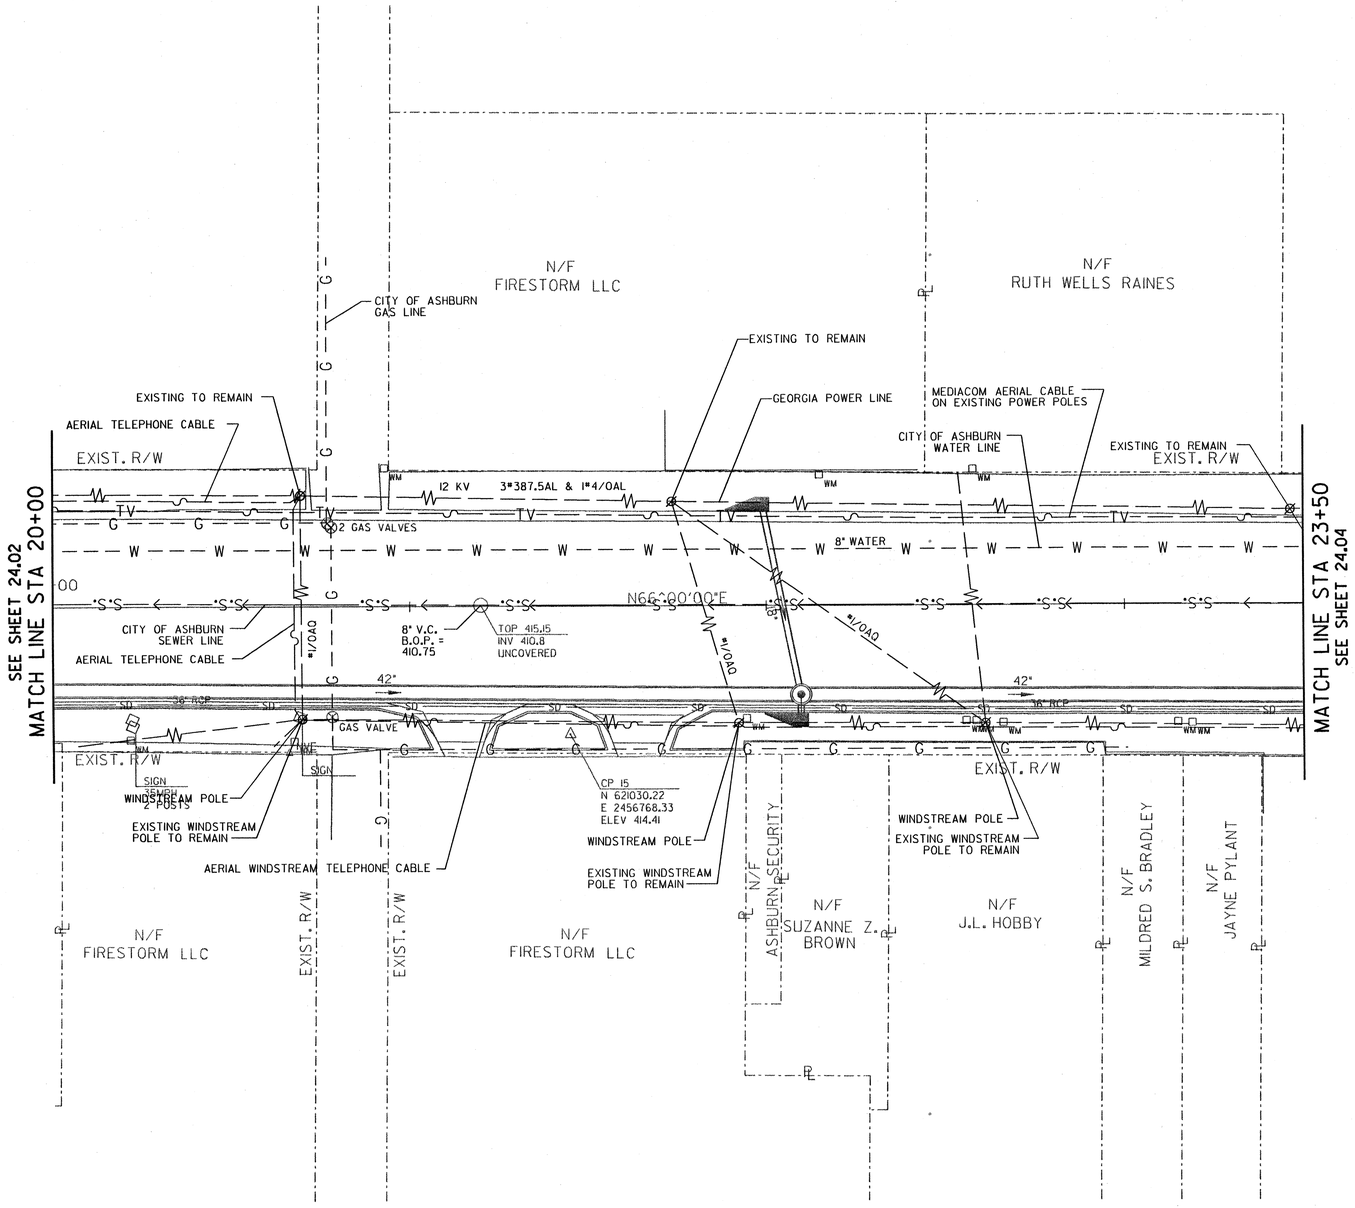

GRAPHIC SCALE

20 0 10 20 40 80

(IN FEET)
1"=20'

THIS LINE ____ IS ONE INCH LONG WHEN PLOTTED FULL SCALE

Jordan Jones & Goulding

GEORGIA
DEPARTMENT OF
TRANSPORTATION

NO.	DATE	DESCRIPTION OF REVISION
1	12/05/06	REMOVED NOTE "NOT RELEASED FOR CONSTRUCTION"

DRAINAGE IMPROVEMENTS SR 7 @ INTERSECTION OF E COLLEGE ST AND SR 7 / US 41

UTILITY PLAN
STA 20+00 TO STA 23+50

DESIGNED: GBS	CHECKED:	DATE:	24.03	
DRAWN: GBS	JOB NO. 2077.814	SCALE: AS SHOWN	SHEET	REV