STATE	PROJECT NUMBER	SHEET NO.	TOTAL SHEETS
GA.	STP-M000-00 (864)	4	26

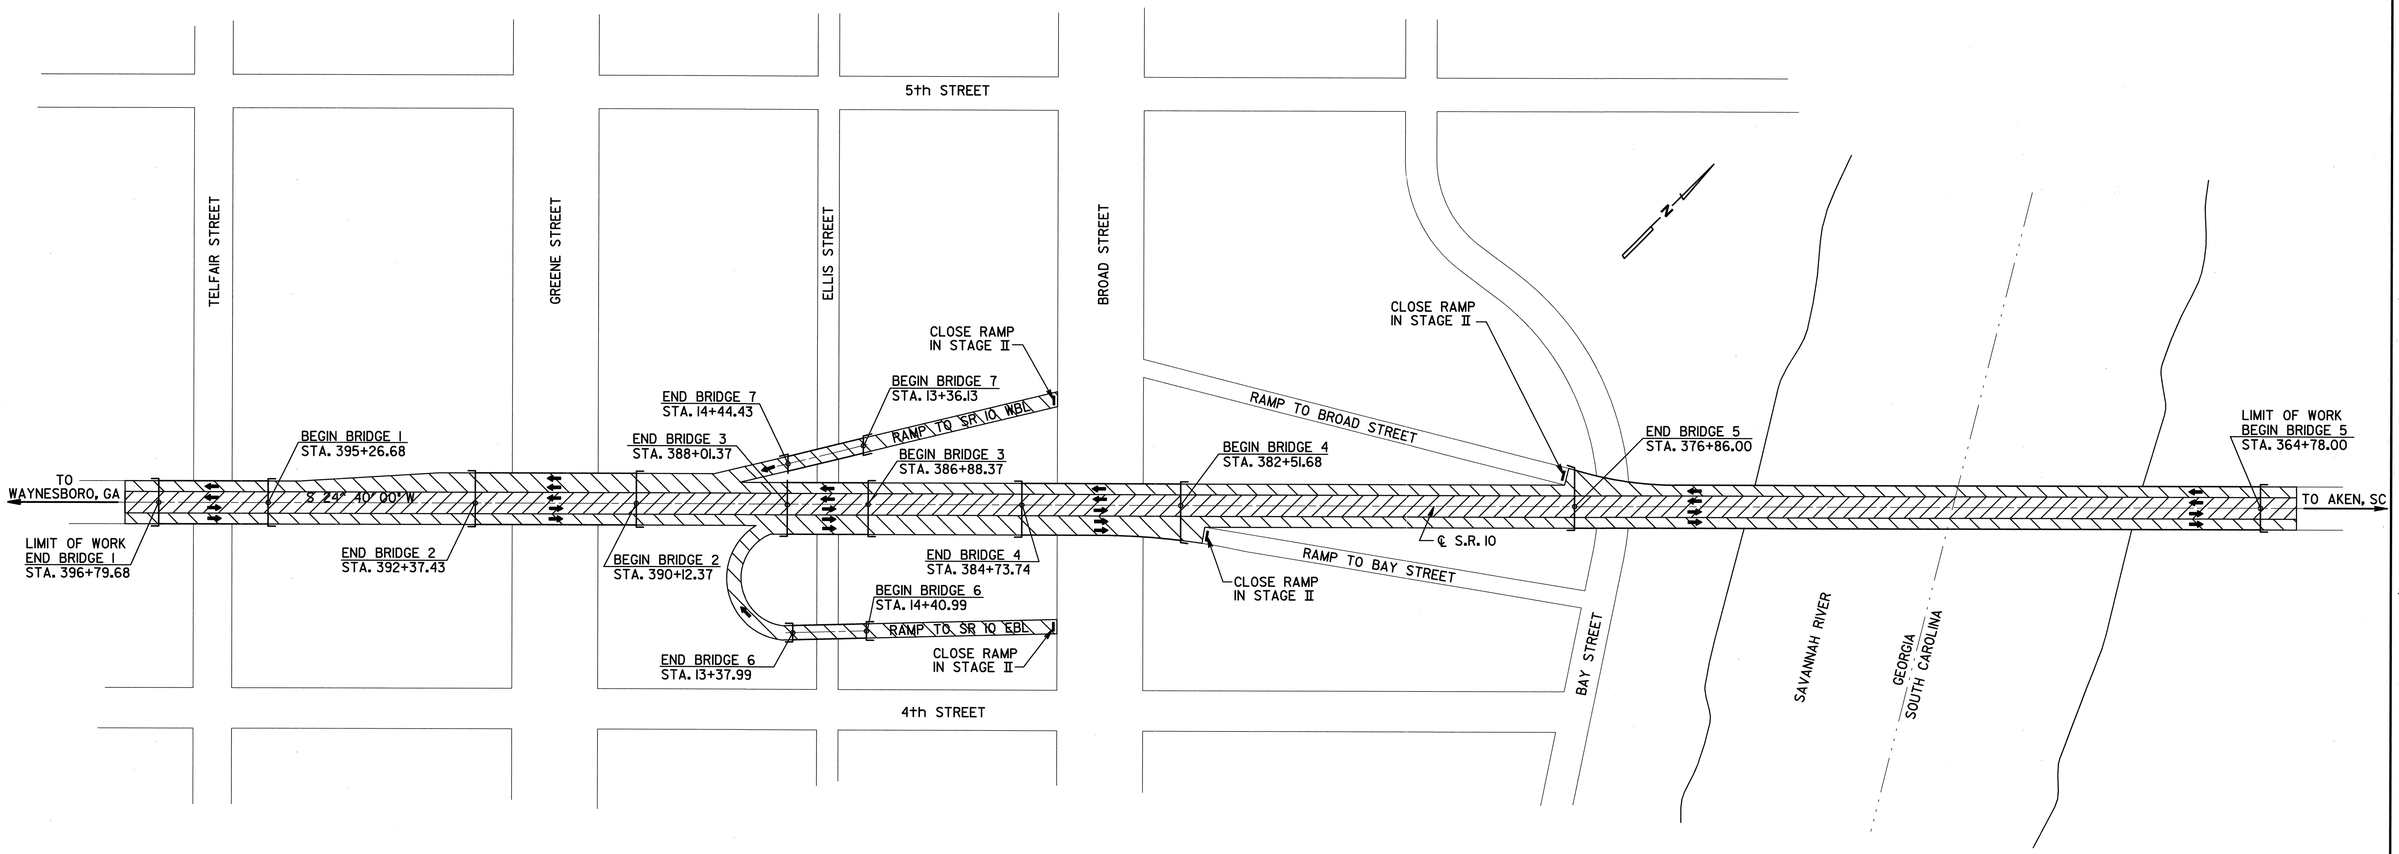

J.B. Trimble, Inc.
6445 Powers Ferry Road
Atlanta GA 30339-2933
(770) 952-1022

GEORGIA
DEPARTMENT OF TRANSPORTATION
OPERATIONS DIVISION-OFFICE OF MAINTENANCE

DISTRICT 2 BRIDGE REPAIRS (DECK OVERLAY)

STAGING PLAN

STP-M000-00 (864)

SCALE: AS SHOWN — APRIL 2002

DESIGNED PJC	CHECKED GLE	REVIEWED EHG
DRAWN ITD	DESIGN GROUP MAINTENANCE	APPROVED STH

BY | REVISIONS | DATE

GEORGIA REGISTERED No. 16886 PROFESSIONAL ENGINEER SAMUEL L. POWELL, JR.
05-24-02

C:\DGN\ 2019\CT10\BOL10 STG.DGN 5-21-02 ITD