STATE	PROJECT NUMBER	SHEET NO.	TOTAL SHEETS
GA.	STP-M001-00(147)	1	2

DEPARTMENT OF TRANSPORTATION
STATE OF GEORGIA

PROPOSED RIGHT OF WAY
NORTH MAIN STREET/S. R. 33 DRAINAGE IMPROVEMENTS
CITY OF MOULTRIE

FEDERAL AID PROJECT
STP-M001-00(147)
COLQUITT COUNTY

FEDERAL ROUTE # 319 BUSINESS
STATE ROUTE # 33
P. I. NO. M001147

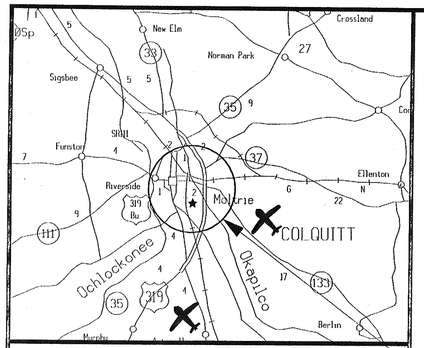

LOCATION SKETCH

PROJECT STP-M001-00(147)
COLQUITT COUNTY

DESIGN DATA:
TRAFFIC A. D. T. : 10,000(2008)
TRAFFIC A. D. T. : 14,500(2028)
TRAFFIC D. H. V. : 1450
DIRECTIONAL DIST. : 50%
% TRUCKS: 5%
24 HR. TRUCKS %: 6%
SPEED DESIGN: 35 mph

CONVENTIONAL SIGNS

STATE OR COUNTY LINE
CITY LIMIT LINE
PROPERTY LINE
SURVEY OR BASE LINE
RIGHT OF WAY LINE: EXISTING / REQUIRED / LIMIT OF ACCESS / R/W & LIMIT OF ACCESS / R/W MARKER
FENCE
RAILROADS
POWER LINE
TELEPHONE LINE
POWER POLES
TELEPHONE OR TELEGRAPH POLES

FUNCTIONAL CLASSIFICATION: RURAL MAJOR COLLECTOR

PROJECT DESIGNATION: EXEMPT

NOTE: THIS PROJECT IS PREPARED IN SYSTEMS ENGLISH UNITS.

THIS PROJECT WAS CREATED USING THE GEORGIA HORIZONTAL COORDINATE SYSTEM OF 1985 (NAD 1983) WEST ZONE AND THE NORTH AMERICAN VERTICAL DATUM (NAVD) OF 1988.

THIS PROJECT IS LOCATED 50 PERCENT WITHIN CONGRESSIONAL DISTRICT NO. 1 AND 50 PERCENT WITHIN DISTRICT 2.

THIS PROJECT IS LOCATED 100 PERCENT WITHIN COLQUITT COUNTY

NOTE :
ALL REFERENCES IN THIS DOCUMENT, WHICH INCLUDES ALL PAPERS, WRITINGS, DOCUMENTS, DRAWINGS, OR PHOTOGRAPHS USED, OR TO BE USED IN CONNECTION WITH THIS DOCUMENT, TO " STATE HIGHWAY DEPARTMENT OF GEORGIA ", "STATE HIGHWAY DEPARTMENT ", GEORGIA STATE HIGHWAY DEPARTMENT ", " HIGHWAY DEPARTMENT ", OR " DEPARTMENT " WHEN THE CONTEXT THEREOF MEANS THE STATE HIGHWAY DEPARTMENT OF GEORGIA MEAN, AND SHALL BE DEEMED TO MEAN THE DEPARTMENT OF TRANSPORTATION.

THE DATA, TOGETHER WITH ALL OTHER INFORMATION SHOWN ON THESE PLANS OR IN ANYWAY INDICATED THEREBY, WHETHER BY DRAWINGS OR NOTES, OR IN ANY OTHER MANNER, ARE BASED UPON FIELD INVESTIGATIONS AND ARE BELIEVED TO BE INDICATIVE OF ACTUAL CONDITIONS. HOWEVER, THE SAME ARE SHOWN AS INFORMATION ONLY, ARE NOT GUARANTEED, AND DO NOT BIND THE DEPARTMENT OF TRANSPORTATION IN ANY WAY. THE ATTENTION OF BIDDER IS SPECIFICALLY DIRECTED TO SUBSECTIONS 102.04, 102.05, AND 104.03 OF THE SPECIFICATIONS.

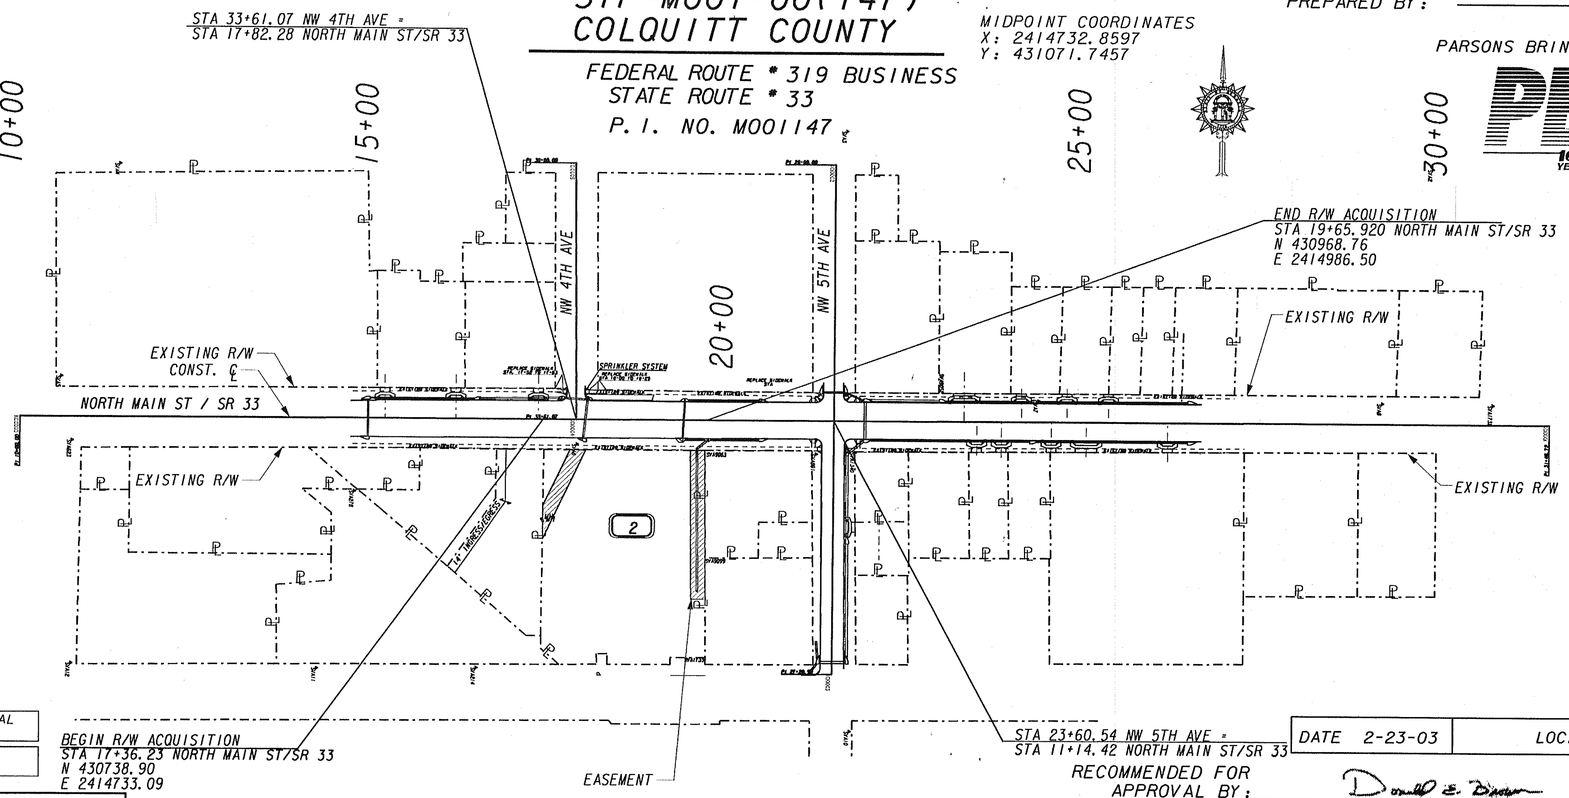

MIDPOINT COORDINATES
X: 2414732.8597
Y: 431071.7457

PREPARED BY:

PARSONS BRINCKERHOFF QUADE AND DOUGLAS, INC.
3340 PEACHTREE RD. NE
SUITE 2400, TOWER PLACE
ATLANTA, GA 30326-1001
PHONE: (404) 237-2115
FAX: (404) 237-3015

DATE	LOCATION AND DESIGN APPROVAL

RECOMMENDED FOR APPROVAL BY: Donald E. Brown
DONALD E. BROWN, STATE HIGHWAY RIGHT-OF-WAY ADMINISTRATOR
DATE: 10 - 19 - 2004

PLANS COMPLETED 8-18-04	
REVISIONS 3-28-05	

LAND LOT NO. 262
LAND DISTRICT NO. 8
GMD NO. 1151

SCALE IN FEET
0 100 200 400

STP-M001-00(147)-COLQUITT CO. LENGTH OF PROJECT P. I. NO. M001147	COUNTY NO. 71
	MILES
NET LENGTH OF RIGHT OF WAY	0.058
NET LENGTH OF EXCEPTIONS	0.000
GROSS LENGTH OF PROJECT	0.058

Y30C