STATE	PROJECT NUMBER	SHEET NO.	TOTAL SHEETS
GA.	STP-M001-00(147)	14	61

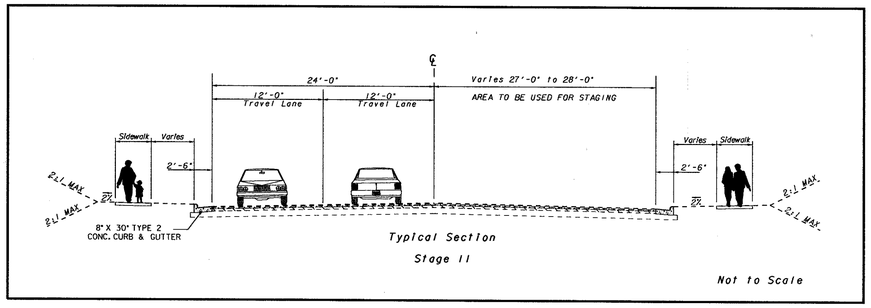

Typical Section

Stage 11

Not to Scale

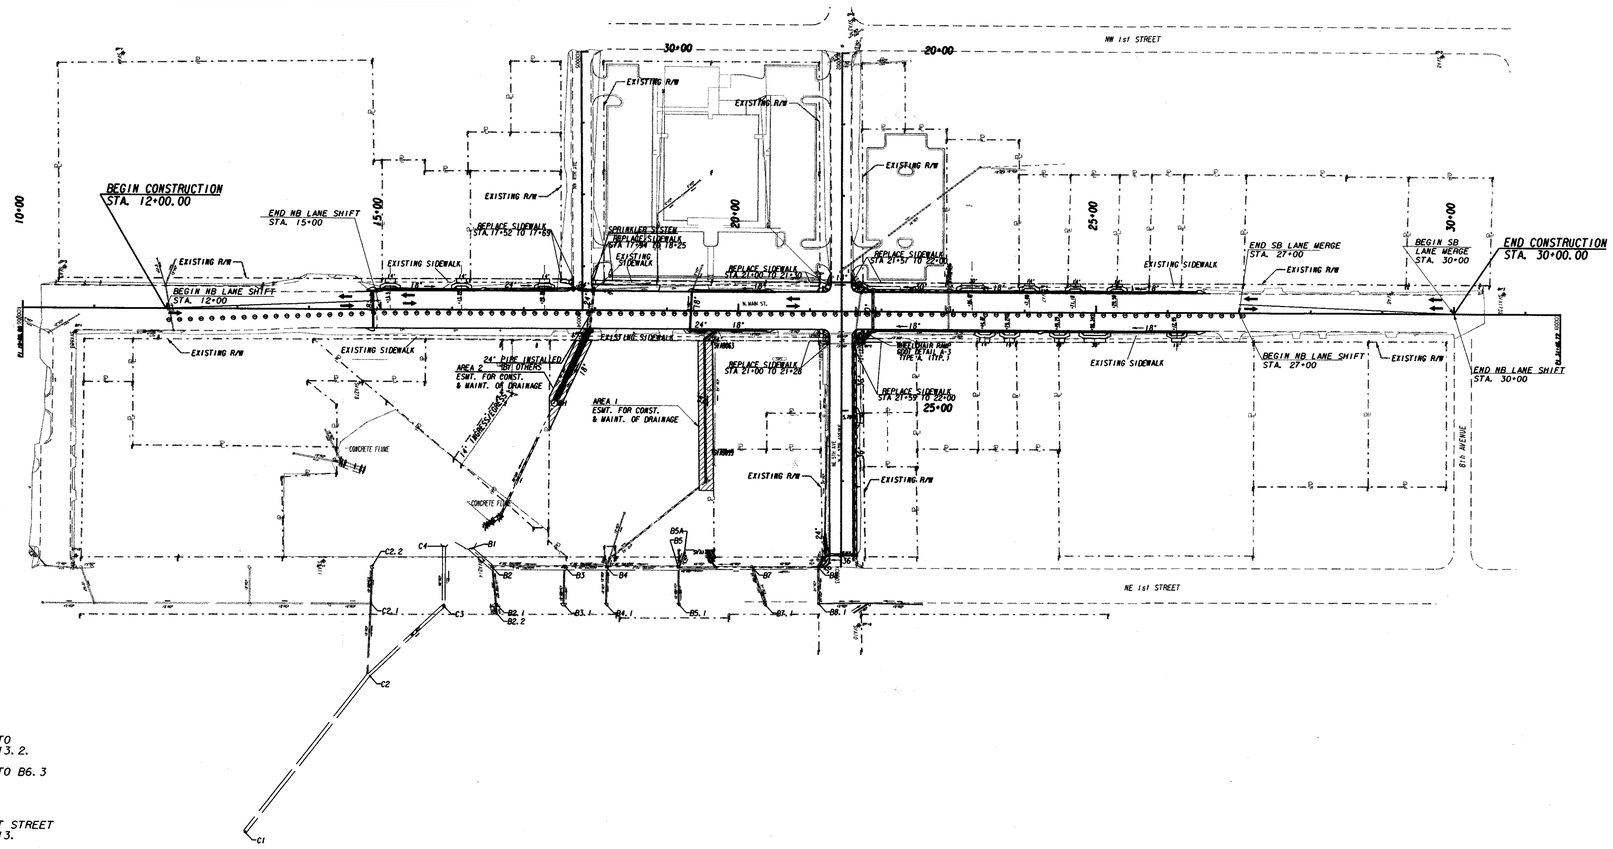

STAGE 11
- CLOSE OUTSIDE LANE OF NORTHBOUND S.R. 33 TRAFFIC TO ALLOW FOR CONSTRUCTION OF B6.2A TO B6.3 AND B13 TO B13.2.
- CONSTRUCT PORTION OF A7 TO A8, A4 TO A3 AND B6.4 TO B6.3 UNDER THE CLOSED NORTHBOUND OUTSIDE LANE.
- CONSTRUCT B6.1 TO B6.2 AND STRUCTURE A2
- CLOSE N.W. 5TH AVENUE BETWEEN S.R. 33 AND N.E. 1ST STREET AND DETOUR TRAFFIC TO 8TH AVENUE. CONSTRUCT B8 TO B13.

PROPERTY AND EXISTING R/W LINE	BEGIN LIMIT OF ACCESS.....BLA
REQUIRED R/W LINE	END LIMIT OF ACCESS.....ELA
CONSTRUCTION LIMITS	LIMIT OF ACCESS
EASEMENT FOR CONSTR & MAINTENANCE OF SLOPES	REQUIRED R/W AND LIMIT OF ACCESS
EASEMENT FOR CONSTR OF SLOPES	
EASEMENT FOR CONSTR OF DRIVES	

SCALE IN FEET

0 100 200 400

PB 100 YEARS

3340 PEACHTREE RD. NE
SUITE 2400, TOWER PLACE
ATLANTA, GA 30326-1001

DATE	REVISIONS	DATE	REVISIONS

GEORGIA
DEPARTMENT OF TRANSPORTATION
STAGE CONSTRUCTION PLAN
PROJECT STP-M001-00(147)
COUNTY COLQUITT
DATE 03/12/03 SH 19-02 OF 3

D:\TMP\000\15876.tbl
D:\TMP\000\68251Ost2_01.prf
G:\15876\Wolverton\Wol6\Cadd\Civil\68251Ost2_01.dgn
Fri Feb 3 09:10:46 2006