STATE	PROJECT NUMBER	SHEET NO.	TOTAL SHEETS
GA.	STP-M001-00(147)	15	61

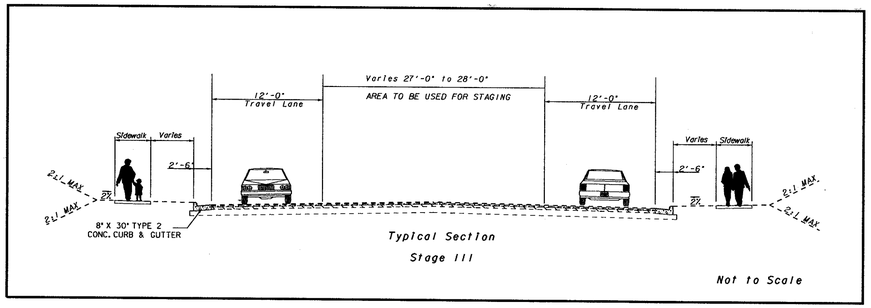

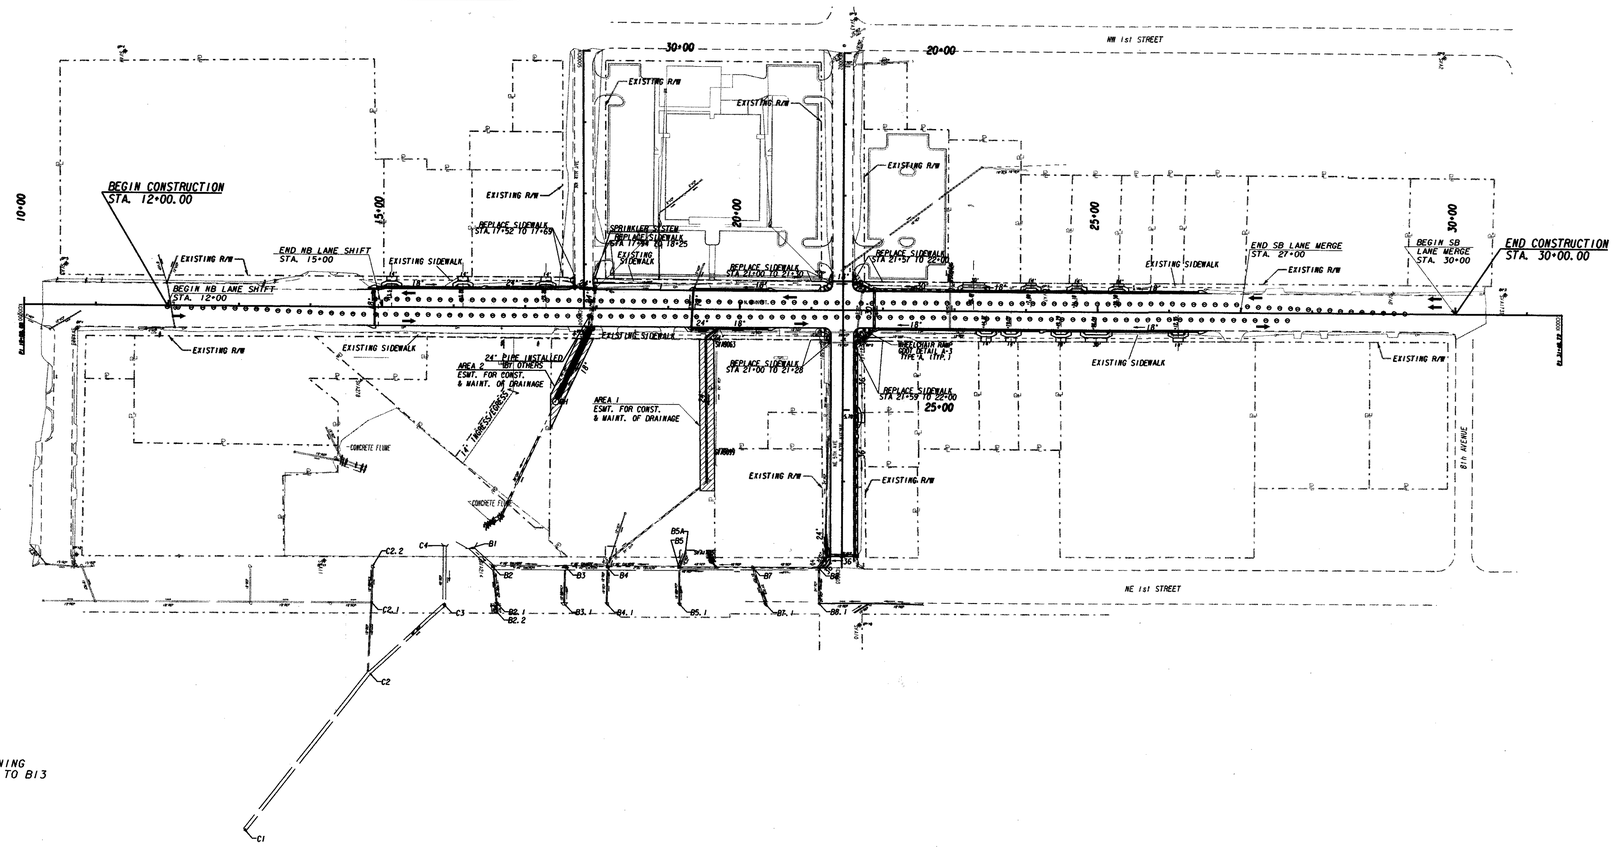

STAGE III

- CLOSE INSIDE LANES OF S.R. 33 AND CONSTRUCT REMAINING SECTIONS OF A7 TO A8, A4 TO A3, B6.4 TO B6.3 AND B14 TO B13

PROPERTY AND EXISTING R/W LINE	BEGIN LIMIT OF ACCESS.....BLA
REQUIRED R/W LINE	END LIMIT OF ACCESS.....ELA
CONSTRUCTION LIMITS	LIMIT OF ACCESS
EASEMENT FOR CONSTR & MAINTENANCE OF SLOPES	REQUIRED R/W AND LIMIT OF ACCESS
EASEMENT FOR CONSTR OF SLOPES	
EASEMENT FOR CONSTR OF DRIVES	

SCALE IN FEET
0 100 200 400

PB 100 YEARS
3340 PEACHTREE RD. NE
SUITE 2400, TOWER PLACE
ATLANTA, GA 30326-1001

DATE	REVISIONS	DATE	REVISIONS

GEORGIA
DEPARTMENT OF TRANSPORTATION
STAGE CONSTRUCTION PLAN
PROJECT STP-M001-00(147)
COUNTY COLQUITT
DATE SH 19-03 OF 3

D:\MPW\000\13876.101
D:\MPW\000\13876.101_01.prf
G:\15876Revision\Wai6\Code\Civil\6825103s13_01.dgn
Fri Feb 3 09:10:34 2006