STATE	PROJECT NUMBER	SHEET NO.	TOTAL SHEETS
GA.	STP-M001-00(147)	17	61

REVISION DATES

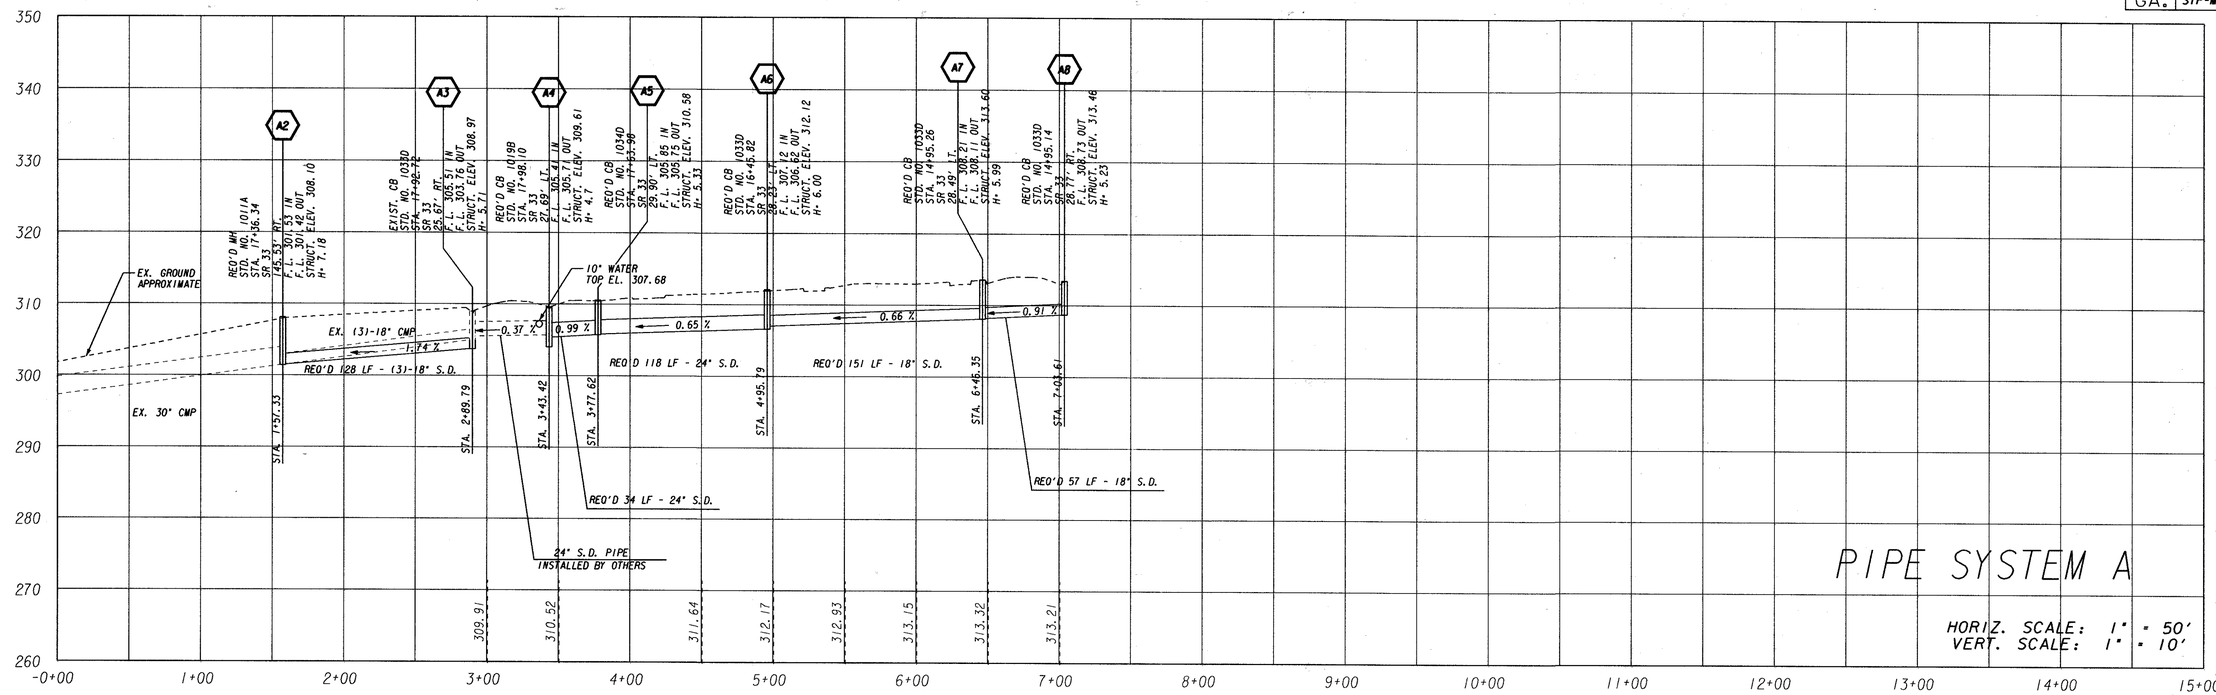

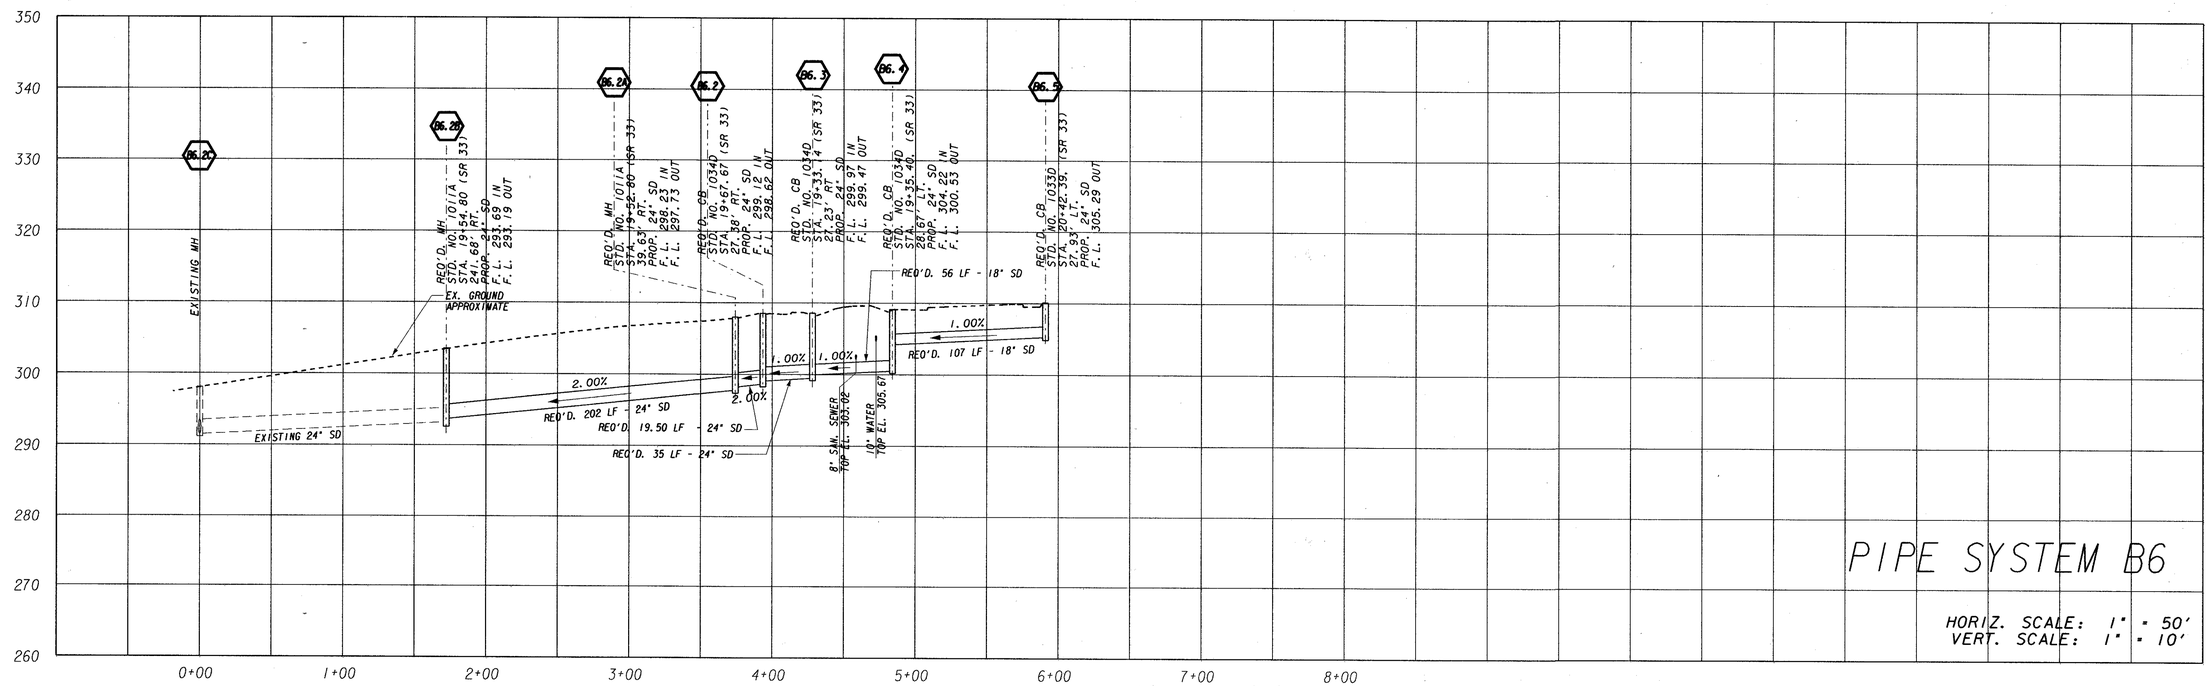

SHEET 22-01

PB 100 YEARS
3340 PEACHTREE RD. NE
SUITE 2400, TOWER PLACE
ATLANTA, GA 30326-1001

STATE OF GEORGIA
DEPARTMENT OF TRANSPORTATION
OFFICE OF CONSULTANT DESIGN

NORTH MAIN STREET / S.R. 33 DRAINAGE IMPROVEMENTS

DRAWING No.
SHEET 1 OF 4

D:\TMP\000\15876.tbl
D:\TMP\000\682510p_drn_01.prf
g:\15876wolverton\wol6\cadd\civil\682510p_drn_01.DGN
Fri Feb 3 09:11:59 2006