| STATE | PROJECT NUMBER | SHEET NO. | TOTAL SHEETS |
|---|---|---|---|
| GA. | STP-M001-00(147) | 18 | 61 |

REVISION DATES

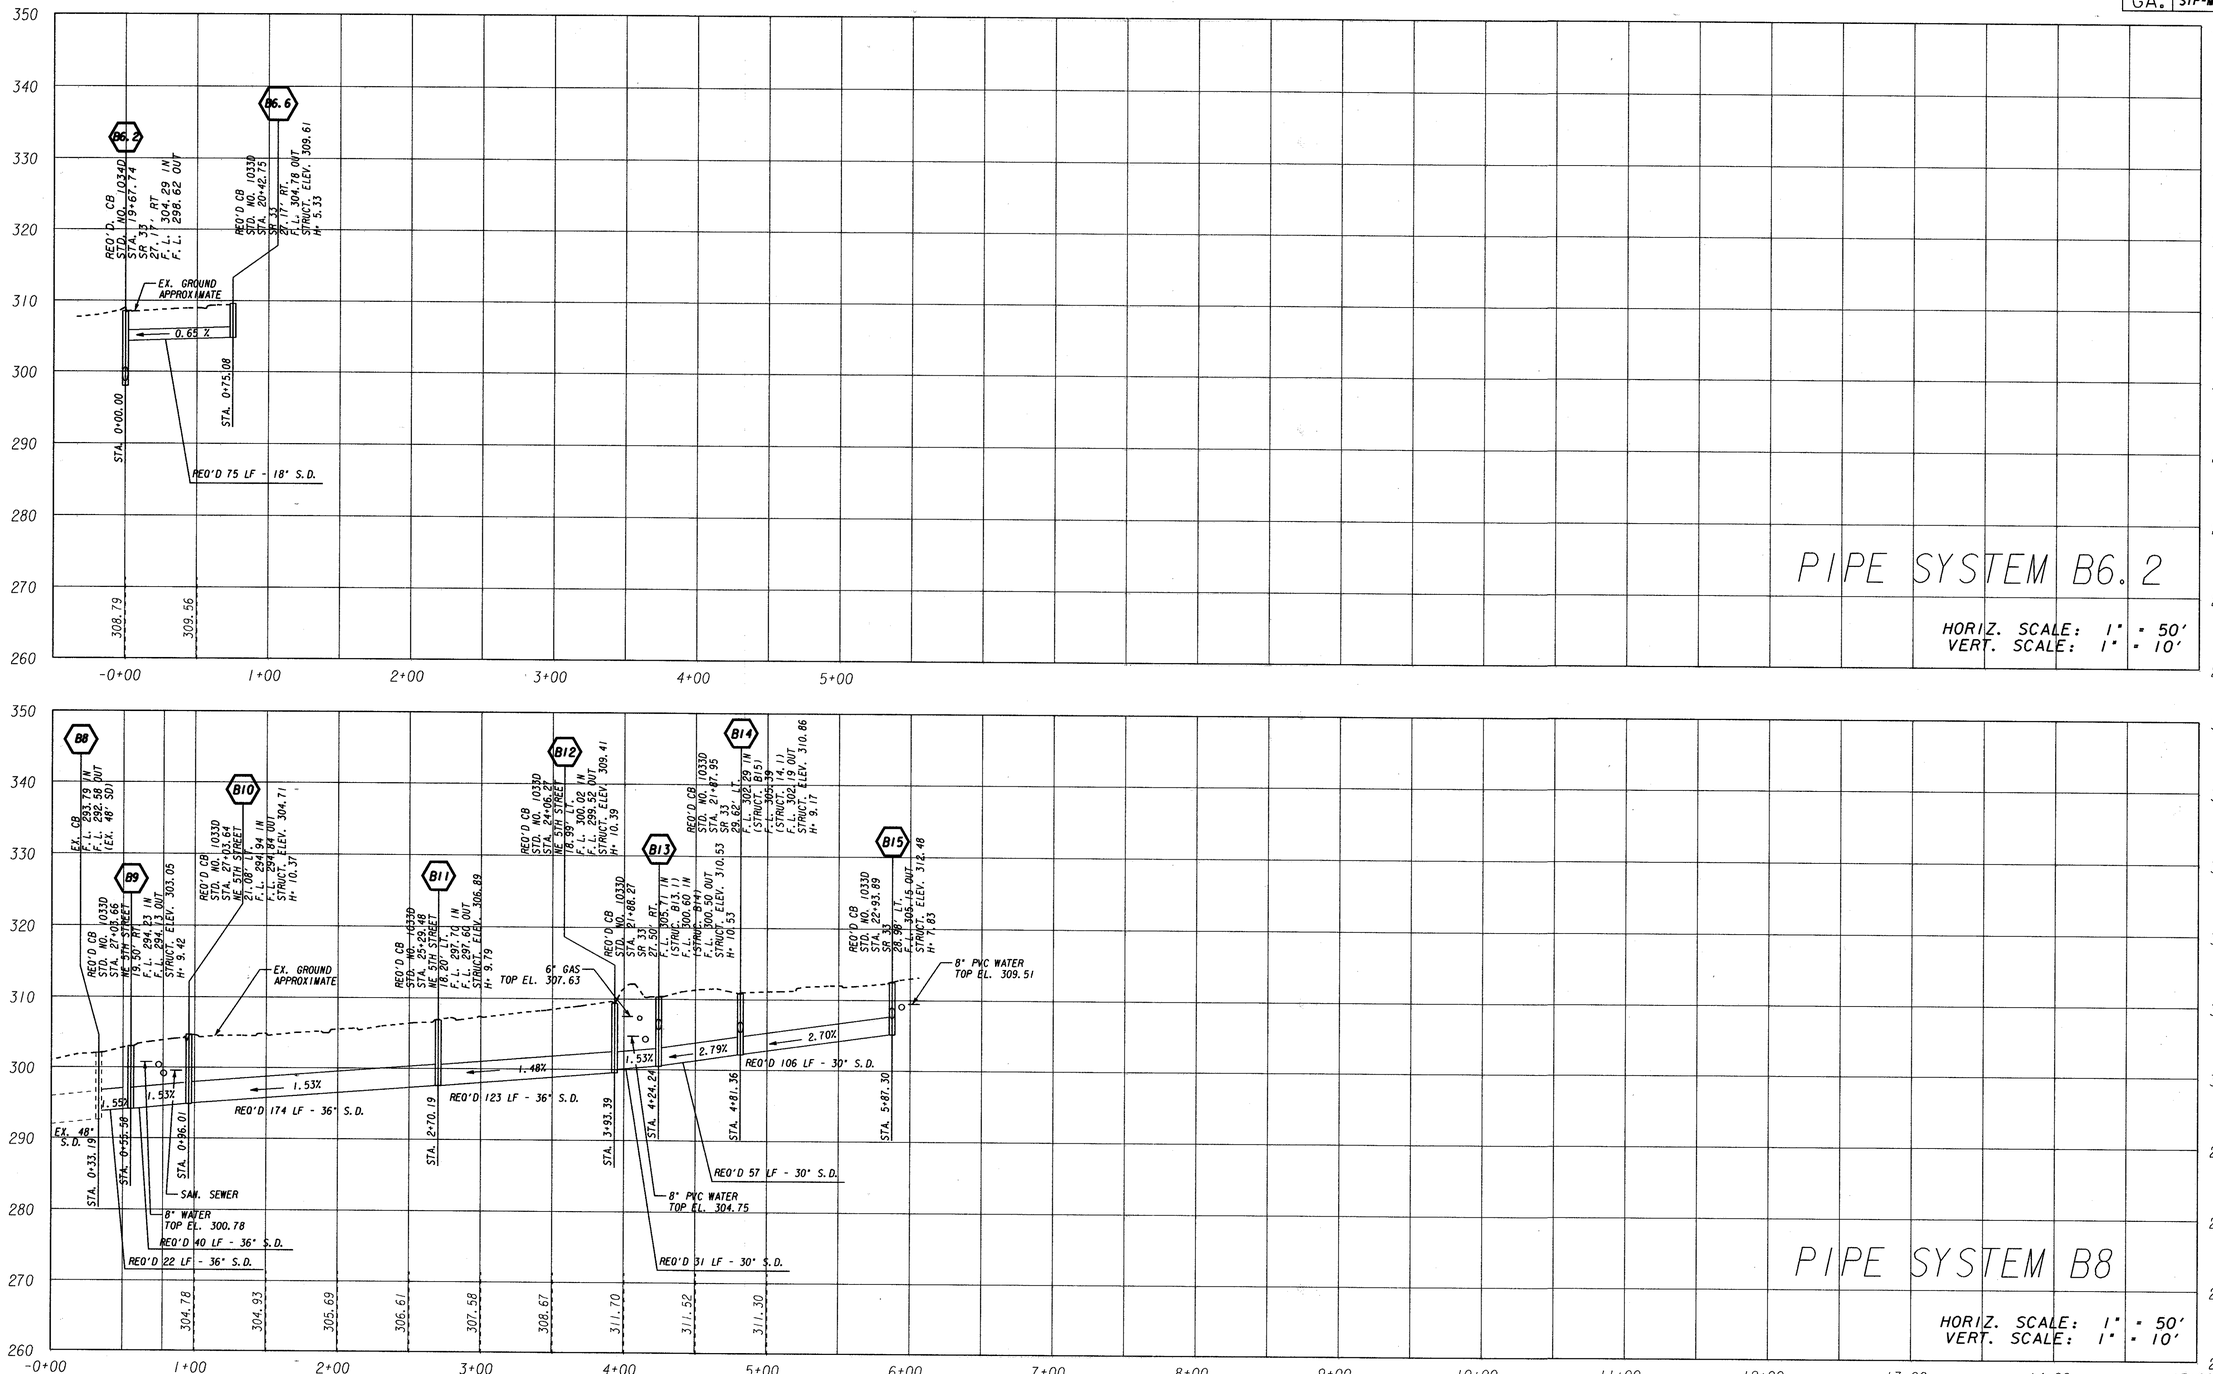


SHEET 22-02

D:\TMP\000\15876.tbl
D:\TMP\000\682510p_drn_02.prf
g:\15876wolverton\wol6\cadd\civil\682510p_drn_02.DGN
Fri Feb 3 09:11:53 2006

PB 100 YEARS
3340 PEACHTREE RD. NE
SUITE 2400. TOWER PLACE
ATLANTA, GA 30326-1001

STATE OF GEORGIA
DEPARTMENT OF TRANSPORTATION
OFFICE OF CONSULTANT DESIGN

NORTH MAIN STREET / S.R. 33 DRAINAGE IMPROVEMENTS

DRAWING No.
SHEET
2 OF 4