STATE	PROJECT NUMBER	SHEET NO.	TOTAL SHEETS
GA.	STP-M001-00(147)	19	61

REVISION DATES

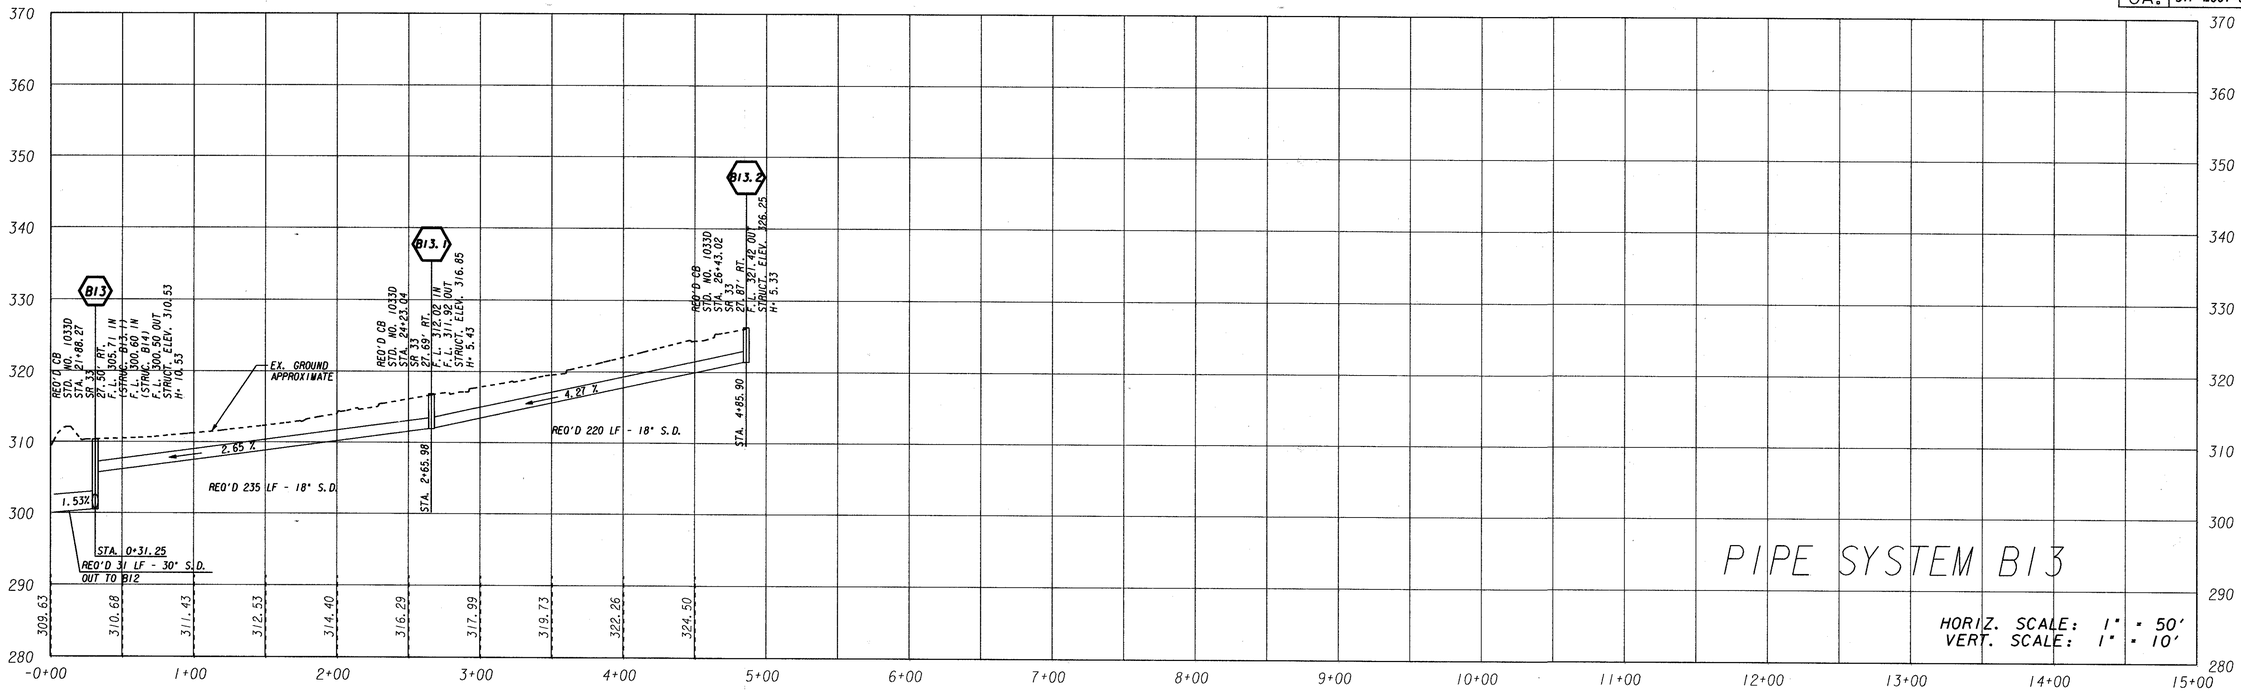

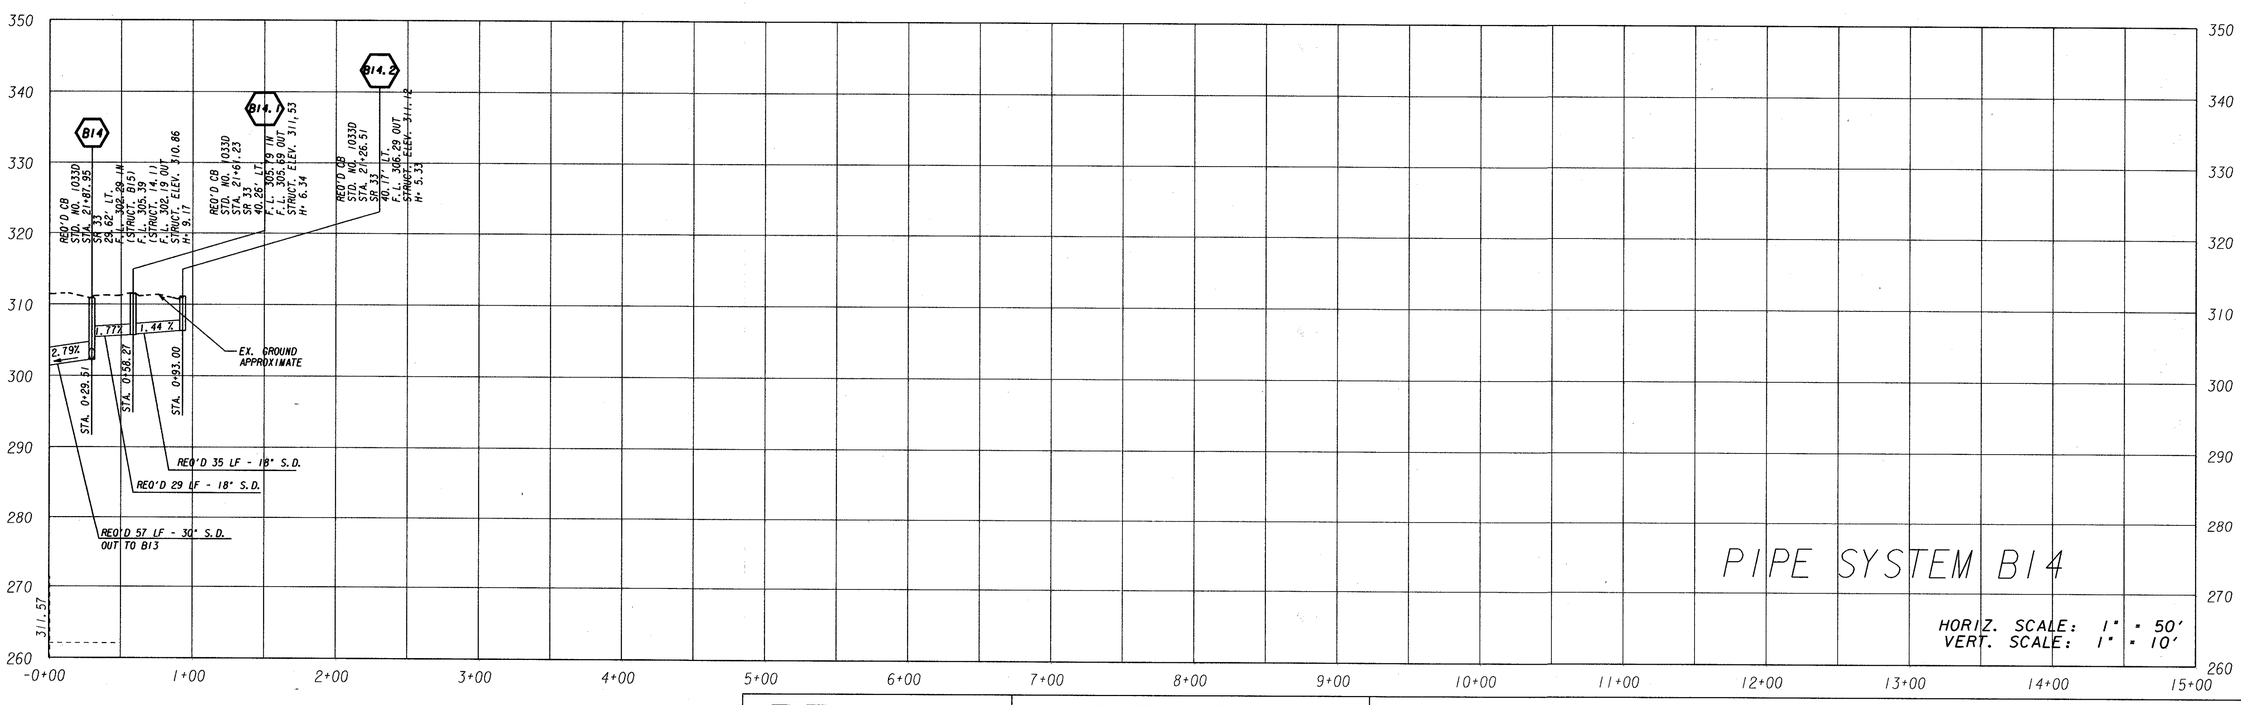

SHEET 22-03

PB 100 YEARS
3340 PEACHTREE RD. NE
SUITE 2400, TOWER PLACE
ATLANTA, GA 30326-1001

STATE OF GEORGIA
DEPARTMENT OF TRANSPORTATION
OFFICE OF CONSULTANT DESIGN

NORTH MAIN STREET / S.R. 33 DRAINAGE IMPROVEMENTS

DRAWING No.
SHEET 3 OF 4

D:\TMP\000\gadot\rdwy.tbl
D:\TMP\000\gadot\rdwy.prf
G:\5676Wolverton\Wolf\Cadd\Civil\6825100_drn_03.DGN
Fri Feb 3 09:11:47 2006