STATE	PROJECT NUMBER	SHEET NO.	TOTAL SHEETS
GA.	STP-M001-00(147)	20	61

REVISION DATES

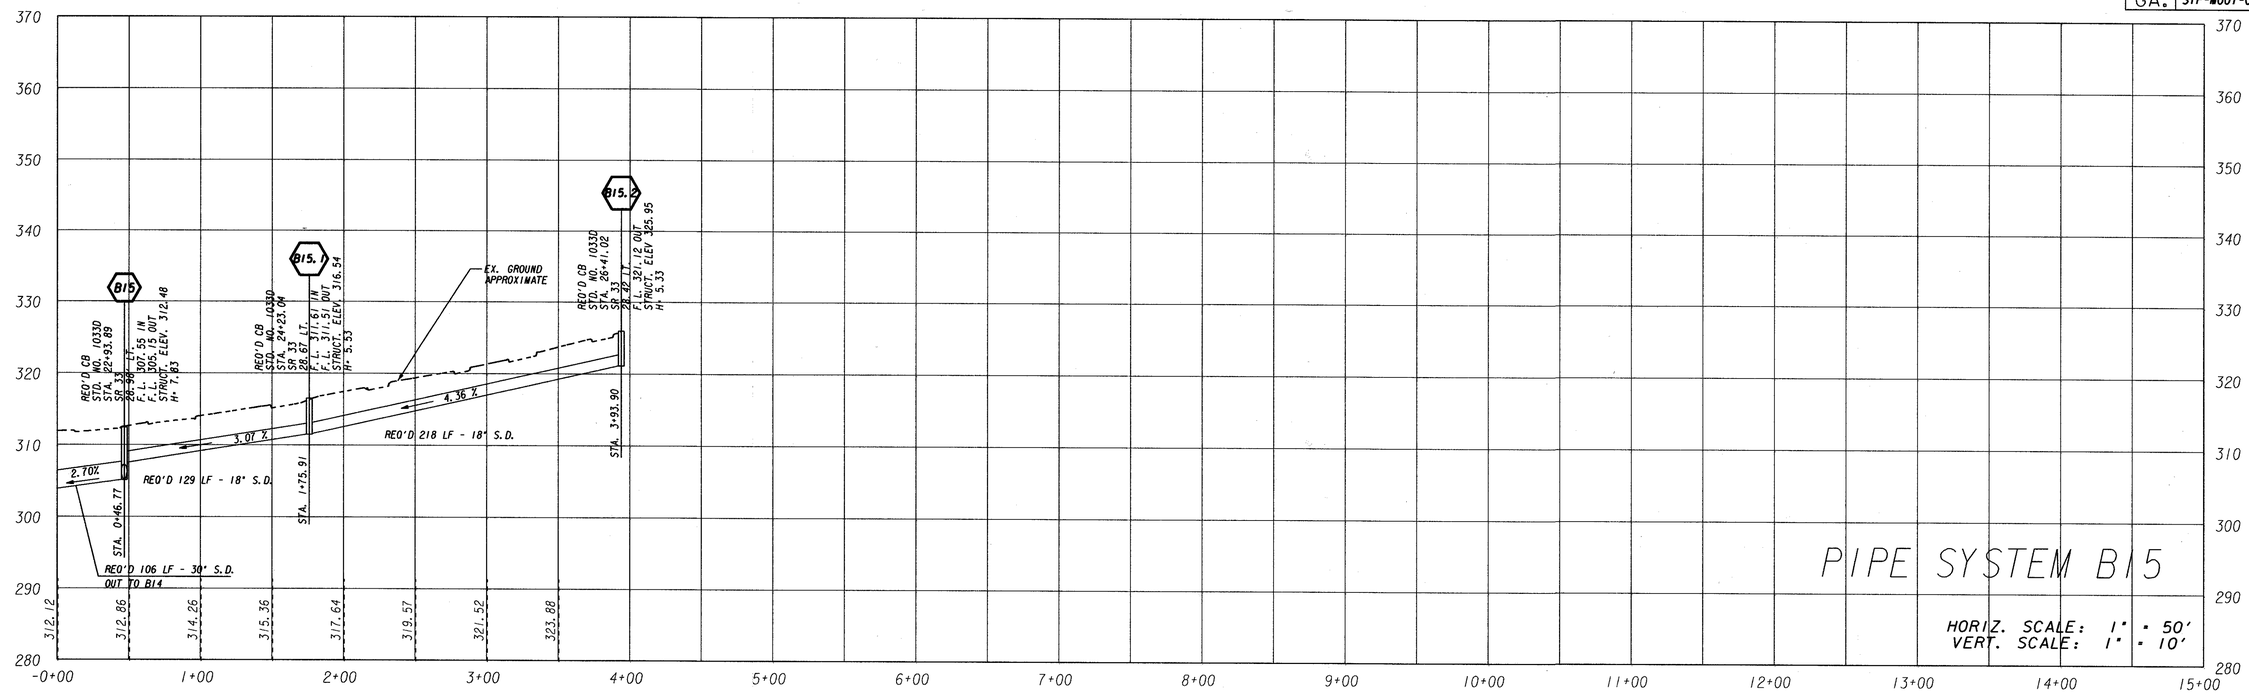

PIPE SYSTEM B15

HORIZ. SCALE: 1" = 50'
VERT. SCALE: 1" = 10'

HORIZ. SCALE: 1" = 50'
VERT. SCALE: 1" = 10'

SHEET 22-04

PB 100 YEARS
3340 PEACHTREE RD. NE
SUITE 2400, TOWER PLACE
ATLANTA, GA 30326-1001

STATE OF GEORGIA
DEPARTMENT OF TRANSPORTATION
OFFICE OF CONSULTANT DESIGN

NORTH MAIN STREET / S.R. 33 DRAINAGE IMPROVEMENTS

DRAWING No.
SHEET 4 OF 4

D:\TMP\000\gadot_rdwy.tbl
D:\TMP\000\6825l0p_drn_04.prf
G:\15876Wolverton\Wo16\Cadd\Civil\6825l0p_drn_04.DGN
Fri Feb 3 09:11:41 2006