STATE	PROJECT NUMBER	SHEET NO.	TOTAL SHEETS
GA.	STP-M001-00(147)	21	61

UTILITIES LEGEND

	EXISTING	REMOVE	PROPOSED
GAS MAINS OR LINES	— — G — —	— X G X —	G
TELEPHONE AND TELEGRAPH (UNDERGROUND)	— — T — —	— X T X —	T
TELEPHONE AND TELEGRAPH (OVERHEAD)	— — — —	— X — X —	
ELECTRIC POWER (UNDERGROUND)	— — E — —	— X E X —	E
ELECTRIC POWER (OVERHEAD)	— — — —	— X — X —	
SANITARY SEWER	— — S.S. — —	— X S.S. X —	S.S.
WATER MAINS OR LINES	— — W — —	— X W X —	W
TELEVISION CABLE (OVERHEAD)	— — TV —	X — X TV —	TV
FIRE HYDRANT	FH	X FH	FH
POWER POLE	& PP	X & PP	PP

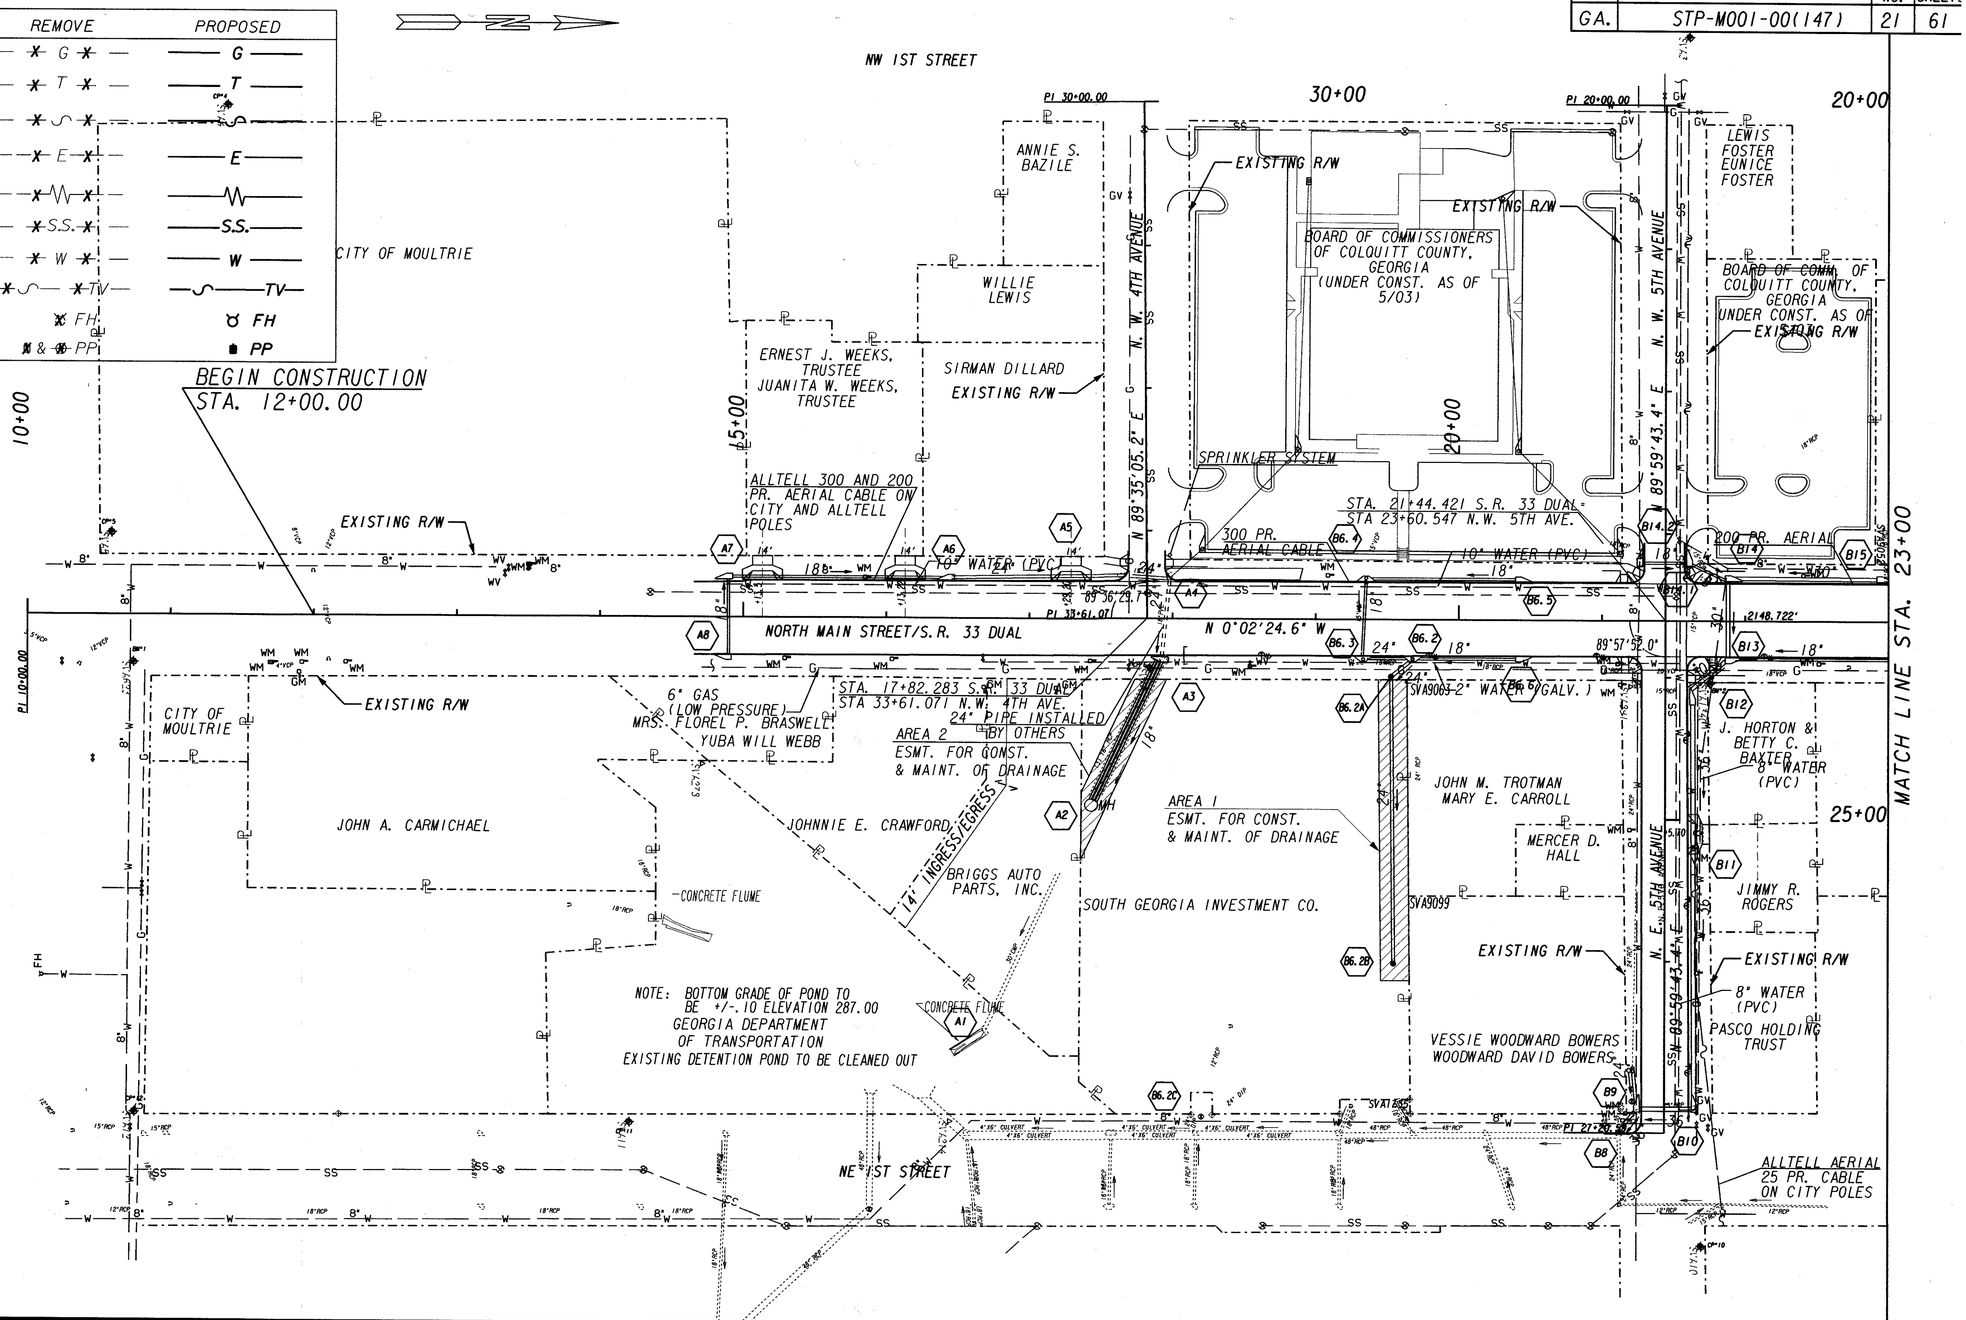

PROPERTY AND EXISTING R/W LINE	
REQUIRED R/W LINE	
CONSTRUCTION LIMITS	— C — F —
EASEMENT FOR CONSTR & MAINTENANCE OF SLOPES	
EASEMENT FOR CONSTR OF SLOPES	
EASEMENT FOR CONSTR OF DRIVES	

BEGIN LIMIT OF ACCESS	BLA
END LIMIT OF ACCESS	ELA
LIMIT OF ACCESS	
REQUIRED R/W AND LIMIT OF ACCESS	

SCALE IN FEET
0 50 100 200

PB 100 YEARS
3340 PEACHTREE RD. NE
SUITE 2400, TOWER PLACE
ATLANTA, GA 30326-1001

DATE	REVISIONS	DATE	REVISIONS

GEORGIA
DEPARTMENT OF TRANSPORTATION
UTILITY PLAN
PROJECT STP-M001-00(147)
COUNTY COLQUITT
DATE SH 24-01 OF 02

D:\TMP\000\Gd007_Rdwy.tpl
G:\1\68250\00\01\Gcad\Clr\168250\u01.dgn
Fri Feb 3 09:10:08 2006