STATE	PROJECT NUMBER	SHEET NO.	TOTAL SHEET
GA.	STP-M001-00(147)	23	61

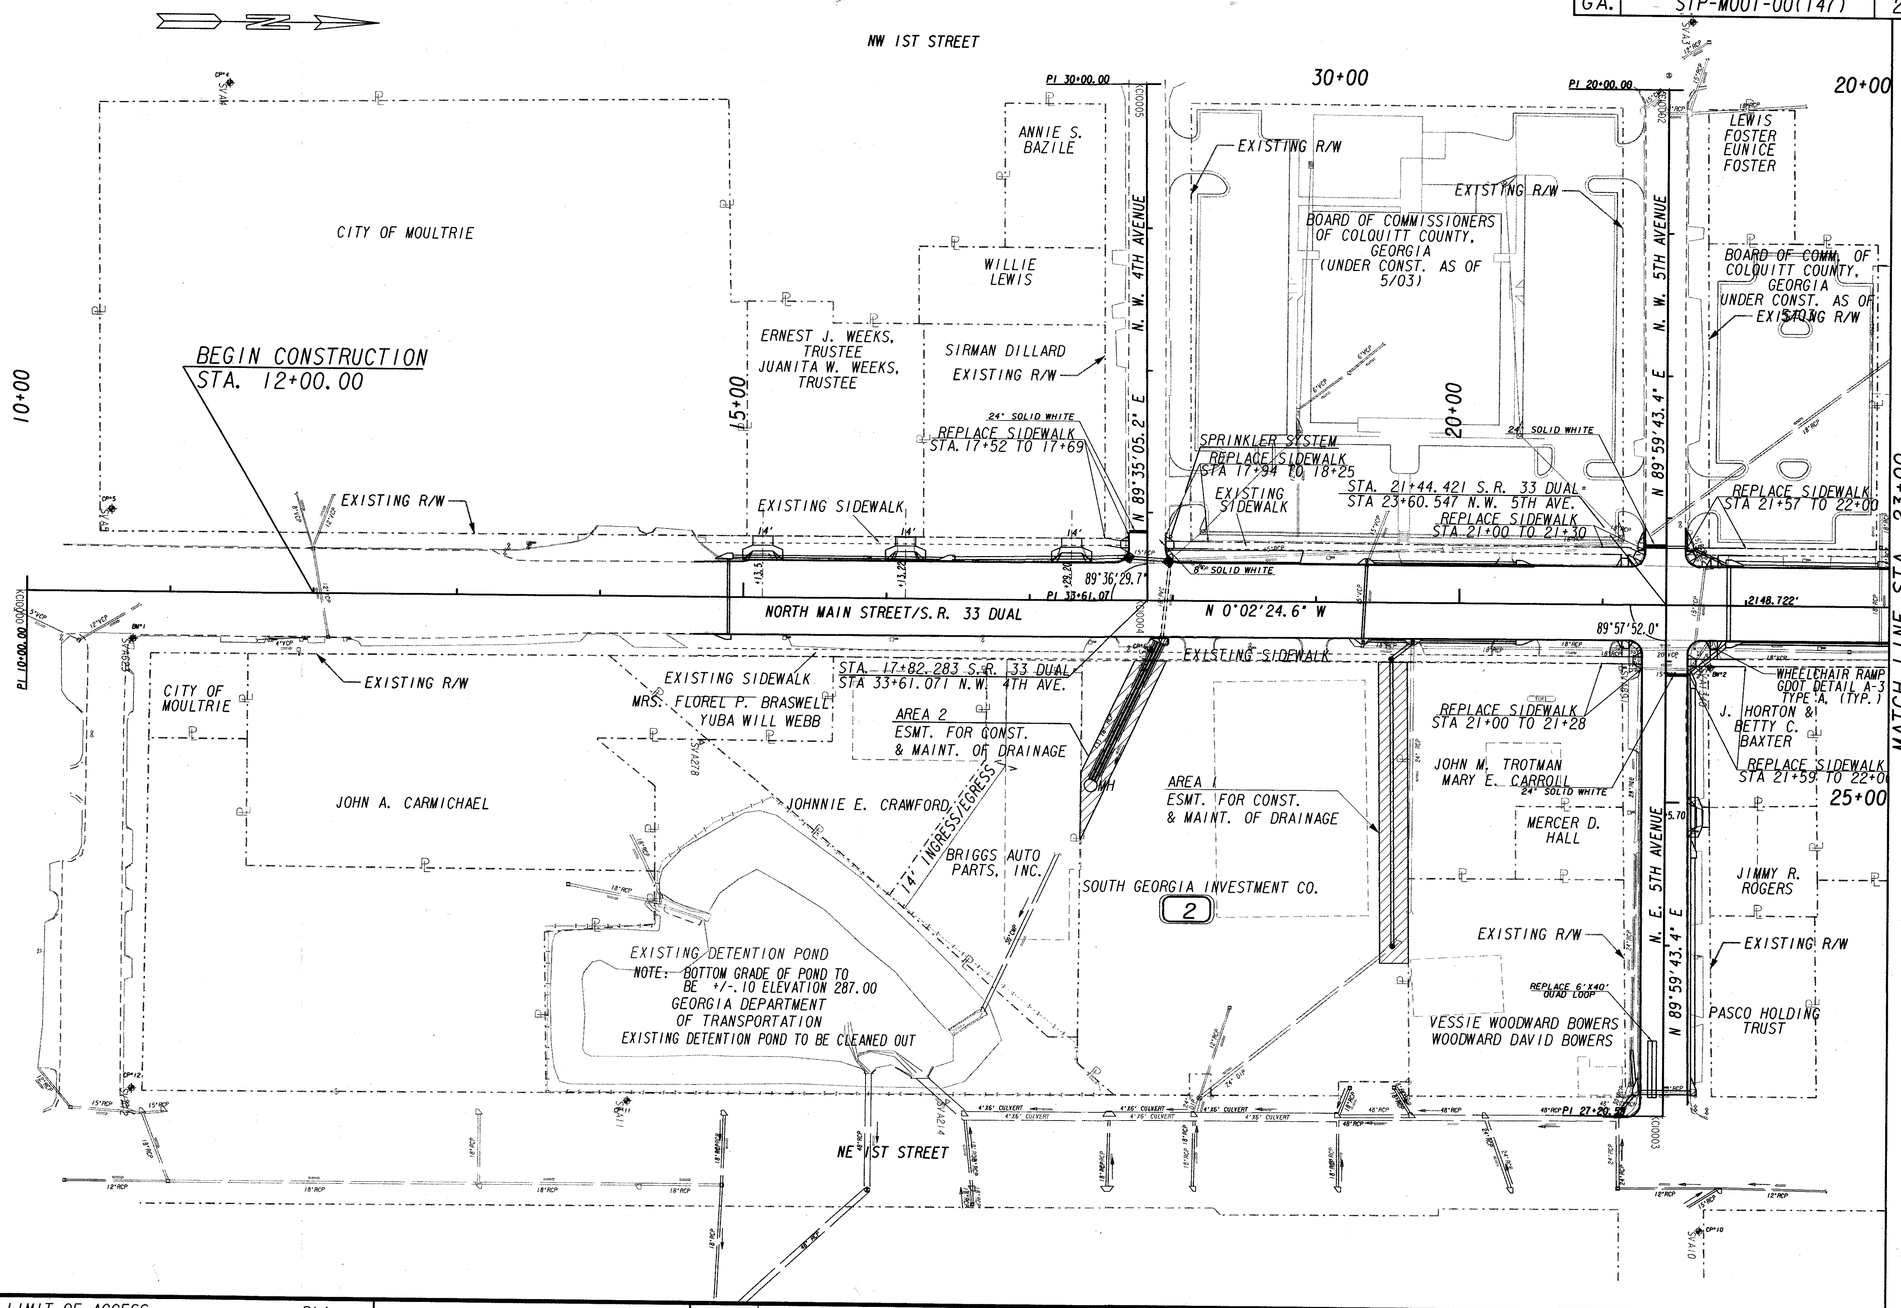

PROPERTY AND EXISTING R/W LINE	
REQUIRED R/W LINE	
CONSTRUCTION LIMITS	
EASEMENT FOR CONSTR & MAINTENANCE OF SLOPES	
EASEMENT FOR CONSTR OF SLOPES	
EASEMENT FOR CONSTR OF DRIVES	

BEGIN LIMIT OF ACCESS.....BLA
END LIMIT OF ACCESS.....ELA
LIMIT OF ACCESS
REQUIRED R/W AND LIMIT OF ACCESS

SCALE IN FEET
0 50 100 200

PB
3340 PEACHTREE RD. NE
SUITE 2400, TOWER PLACE
ATLANTA, GA 30326-1001

DATE	REVISIONS	DATE	REVISIONS

GEORGIA
DEPARTMENT OF TRANSPORTATION
SIGNING & MARKING PLAN
PROJECT STP-M001-00(147)
COUNTY COLQUITT
DATE SH 26-01 OF 01

\\ATLFILE02\Projects\5876\
D:\DGN\SIGNING & MARKING PLAN
G:\5876\Information\Civil\Cadd\Civil\6825\0sm01.dgn
Thu Feb 2 13:43:42 2006