| STATE | PROJECT NUMBER | SHEET NO. | TOTAL SHEETS |
|---|---|---|---|
| GA. | STP-M001-00(147) | 45 | 61 |

# DEPARTMENT OF TRANSPORTATION
# STATE OF GEORGIA

## EROSION, SEDIMENT & POLLUTION CONTROL PLAN
## AND
## COMPREHENSIVE MONITORING PROGRAM

## NORTH MAIN STREET/S.R. 33 DUAL DRAINAGE IMPROVEMENTS
## CITY OF MOULTRIE

FEDERAL AID PROJECT
STP-M001-00(147)
COLQUITT COUNTY

FEDERAL ROUTE #319 BUSINESS
STATE ROUTE # 33 DUAL
P. I. NO. M001147




LOCATION SKETCH

PROJECT STP-M001-00(147)
COLQUITT COUNTY

MIDPOINT COORDINATES
X: 2414732.8597
Y: 431071.7457

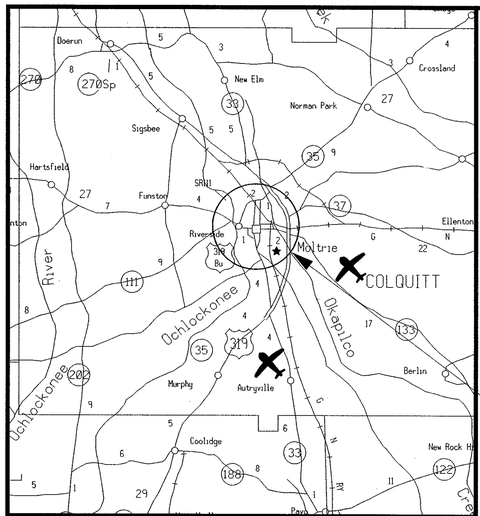


PREPARED BY: _____

PARSONS BRINCKERHOFF QUADE AND DOUGLAS, INC.
3340 PEACHTREE RD. NE
SUITE 2400, TOWER PLACE 100
ATLANTA, GA 30326-1001
PHONE: (404) 237-2115
FAX: (404) 237-3015

RECOMMENDED FOR SUBMISSION BY: _____
DISTRICT ENGINEER

| DATE 2-23-03 | LOCATION AND DESIGN APPROVAL |
|---|---|
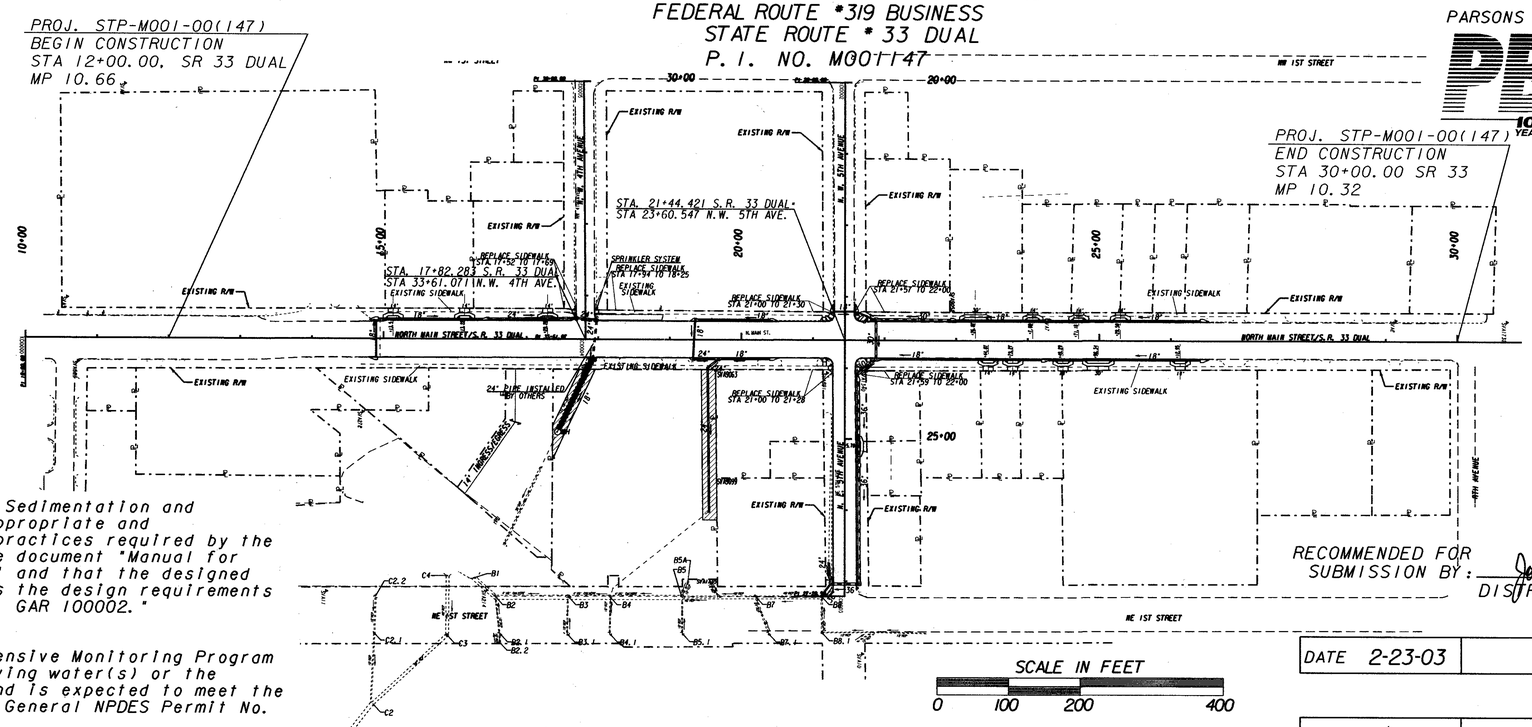
| 1/31/06 | |
|---|---|
| DATE | CHIEF ENGINEER |

| PLANS COMPLETED 01-12-06 | |
|---|---|
| REVISIONS | |
| | |
| | |
| | |
| | |
| | |
| | |
| | |
| | |

"I certify that the permittee's Erosion, Sedimentation and Pollution Control Plan provides for an appropriate and comprehensive system of best management practices required by the Georgia Water Quality Control Act and the document "Manual for Erosion and Sediment Control in Georgia," and that the designed system of best management practices meets the design requirements contained in the General NPDES Permit No. GAR 100002."

"I certify that the permittee's Comprehensive Monitoring Program provides for the monitoring of the receiving water(s) or the monitoring of the storm water outfalls and is expected to meet the monitoring requirements contained in the General NPDES Permit No. GAR 100002."

"I certify that the permittee's Comprehensive Monitoring Program provides for the monitoring of: (a) all perennial and intermittent streams and other water bodies shown on the USGS topographic map and all other field verified perennial and intermittent streams and other water bodies, or (b) where any such specific identified perennial or intermittent stream and other water body is not proposed to be sampled, I have determined in my professional judgement, utilizing the factors required in the General NPDES Permit No. GAR 100002, that the increase in the turbidity of each specific identified sampled receiving water will be representative of the increase in the turbidity of a specific identified un-sampled receiving water."

STP-M001-00(147) COLQUITT COUNTY

"I certify under penalty of law that this document and all attachments were prepared under my direction and supervision in accordance with a system designed to assure that the qualified

Based on my inquiry of the person or persons who manage the system, or those persons directly responsible for gathering the information, the information submitted is, to the best of my knowledge and belief, true, accurate, and complete. I am aware that there are significant penalties for submitting false information, including the possibility of fine and imprisonment for knowing violations."