STATE	PROJECT NUMBER	SHEET NO.	TOTAL SHEETS
GA.	STP-M001-00(147)	47	61

STAGE 1

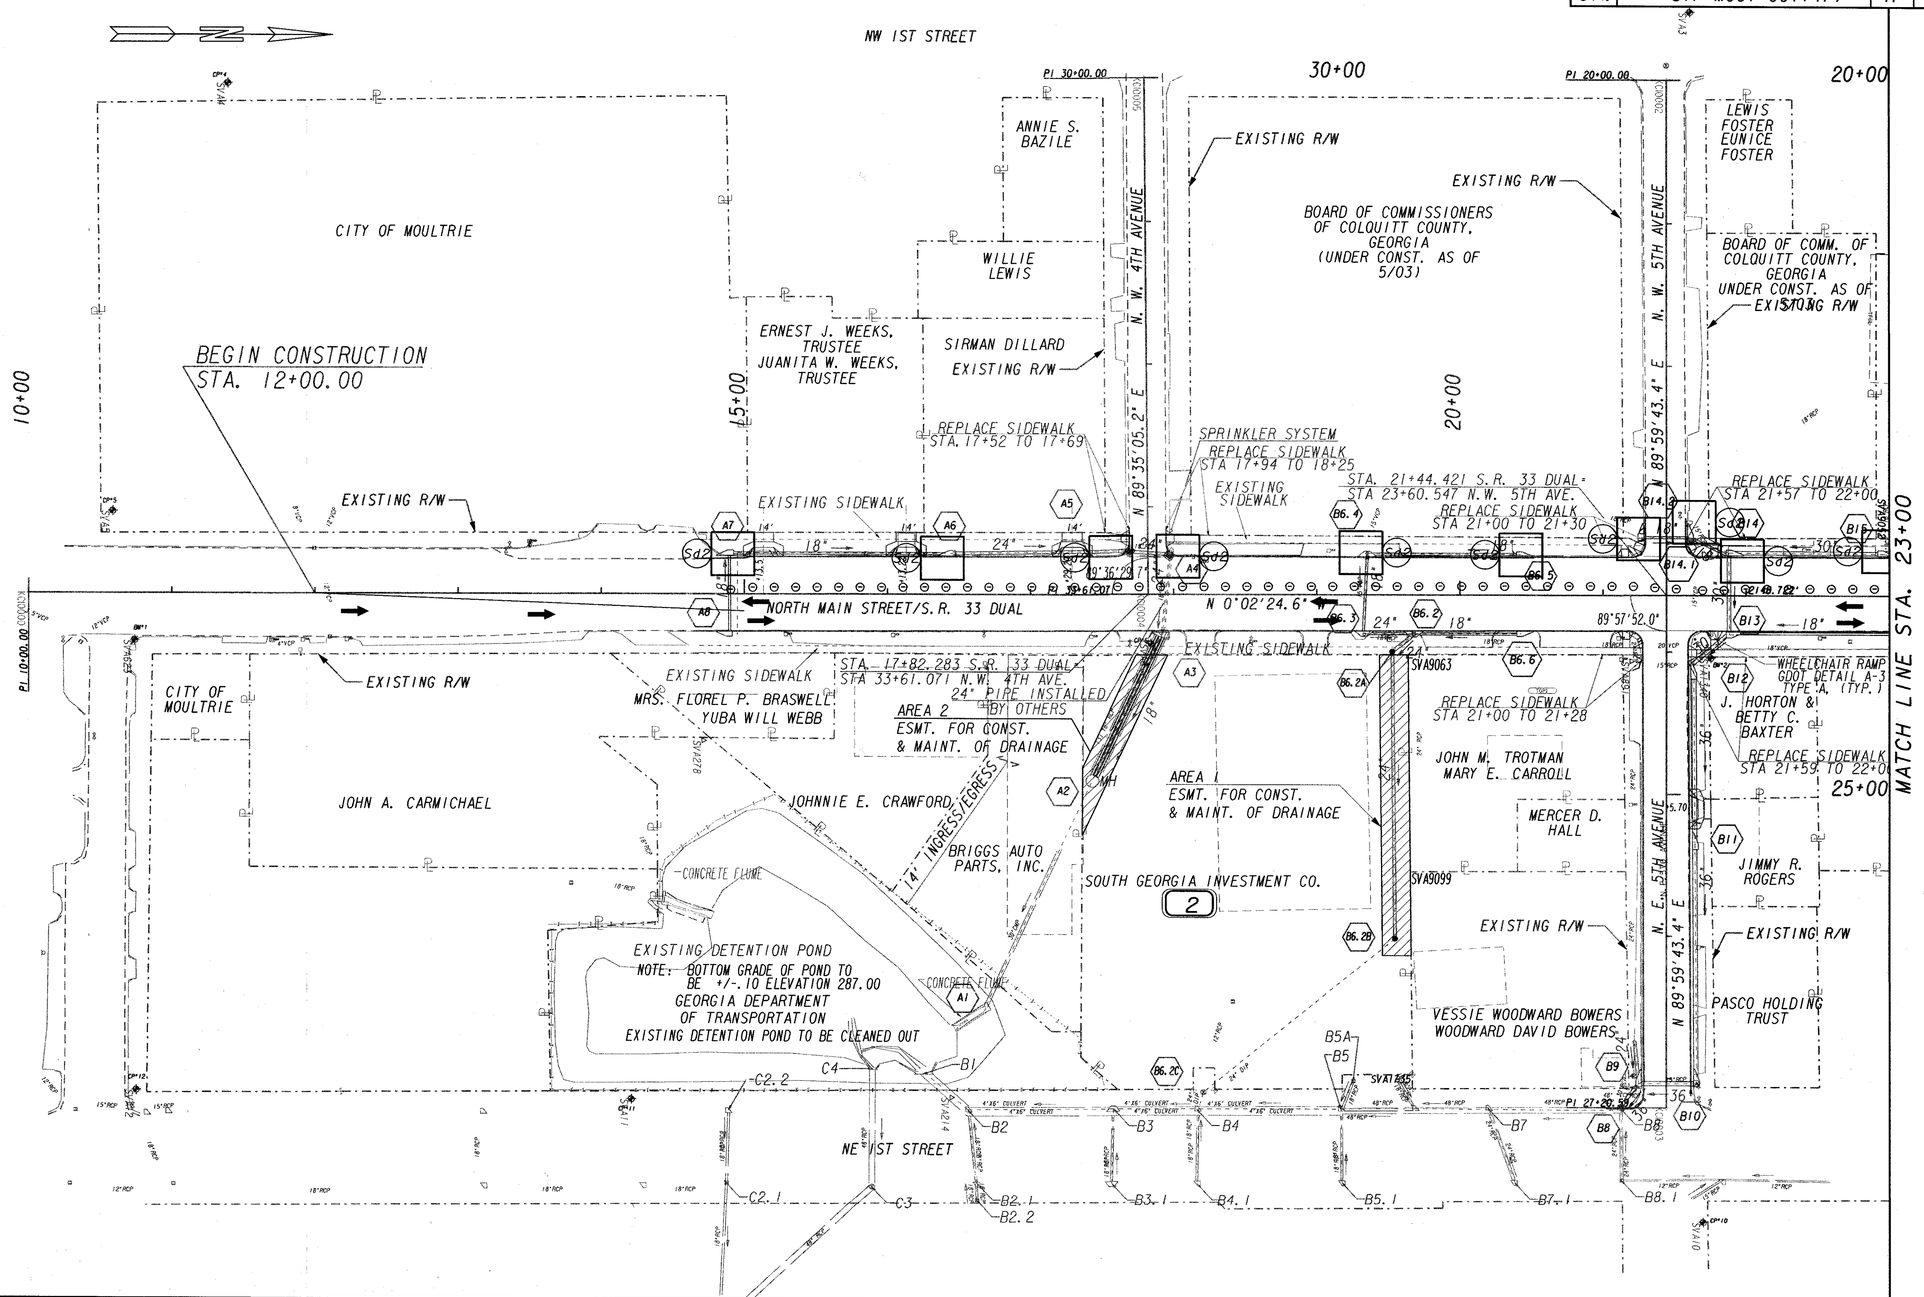

LEGEND

SEDIMENT BARRIER	—S—Sd1—S—
INLET SEDIMENT TRAP	Sd2
CONSTRUCTION EXIT	Co
SILT CONTROL GATE	Sg
SILT FENCE TYPE C	Sd1-C Sd1-C Sd1-C
SILT FENCE TYPE A	Sd1-A Sd1-A Sd1-A
SILT RETENTION BARRIER	Sb
SLOPE MAT	Sm
STORM DRAIN OUTLET PROTECTION	Sl
CONSTRUCTION ROAD	Cr
DITCH CHECK TYPE A	
DITCH CHECK TYPE C	

PROPERTY AND EXISTING R/W LINE
REQUIRED R/W LINE
CONSTRUCTION LIMITS
EASEMENT FOR CONSTR & MAINTENANCE OF SLOPES
EASEMENT FOR CONSTR OF SLOPES
EASEMENT FOR CONSTR OF DRIVES

BEGIN LIMIT OF ACCESS.....BLA
END LIMIT OF ACCESS.....ELA
LIMIT OF ACCESS
REQUIRED R/W AND LIMIT OF ACCESS

SCALE IN FEET
0 50 100 200

PB 100 YEARS
3340 PEACHTREE RD. NE
SUITE 2400, TOWER PLACE
ATLANTA, GA 30326-1001

DATE	REVISIONS	DATE	REVISIONS

GEORGIA
DEPARTMENT OF TRANSPORTATION
EROSION CONTROL PLAN
PROJECT STP-M001-00(147)
COUNTY COLQUITT
DATE SH 53-01 OF 06

D:\TMP0000\15875.101
D:\TMP0000\15875.101.prf
G:\15875\Version01\Code\Civil\15825\0a01.dgn
Thu Feb 2 15:46:24 2006