STATE	PROJECT NUMBER	SHEET NO.	TOTAL SHEETS
GA.	STP-M001-00(147)	48	61

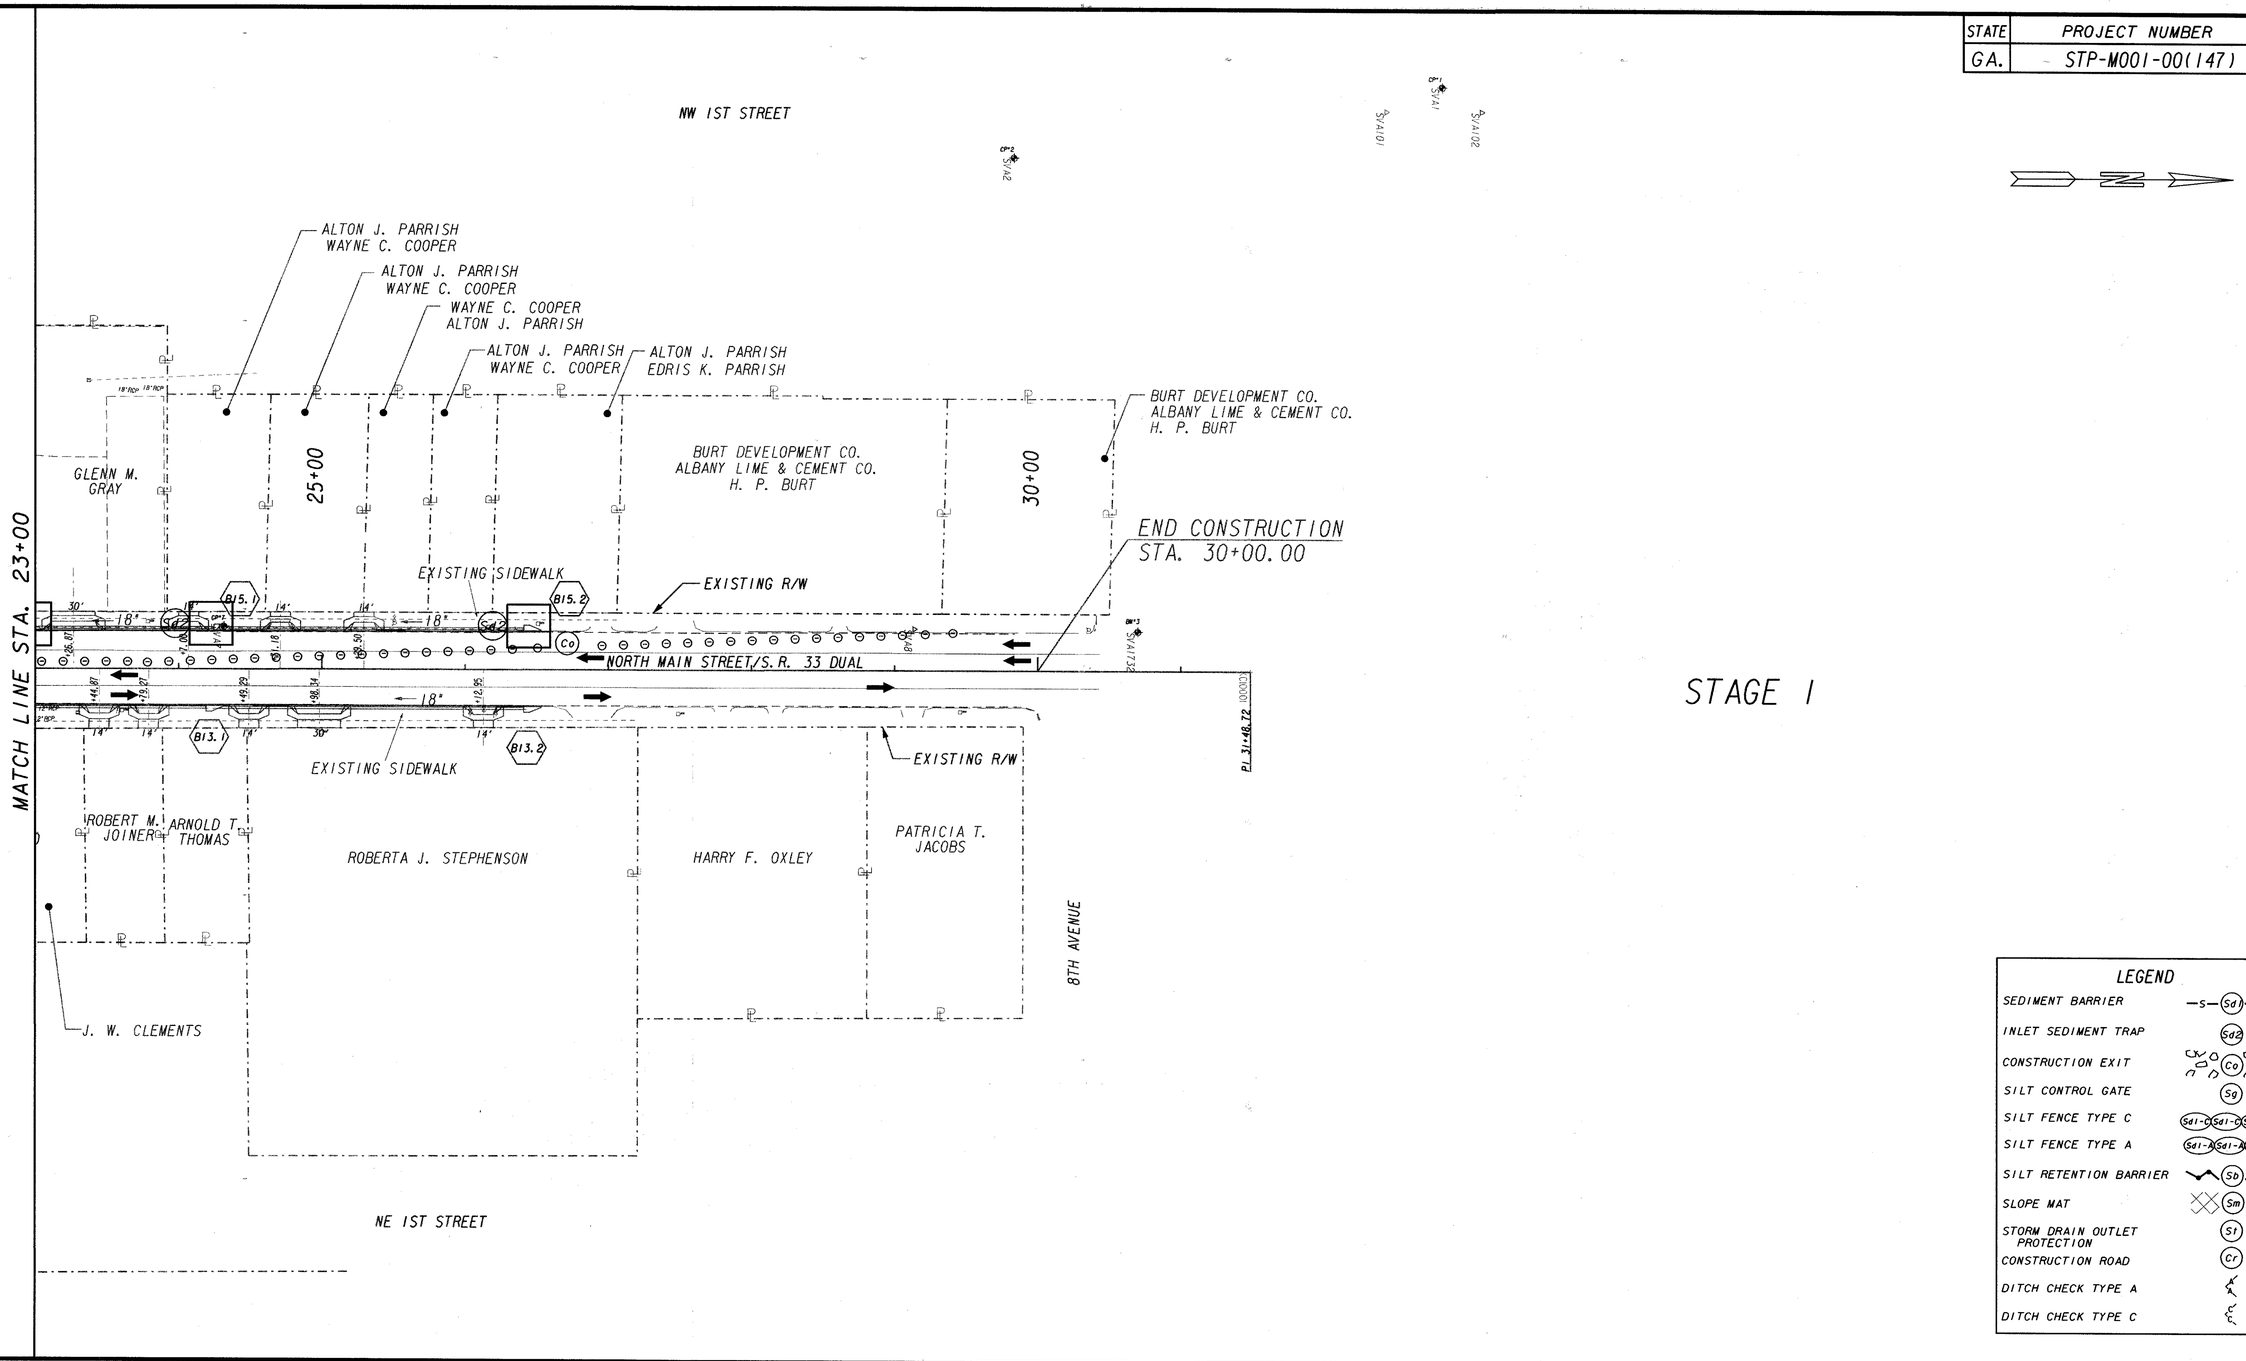

LEGEND

SEDIMENT BARRIER	—S—(Sd1)—S—
INLET SEDIMENT TRAP	(Sd2)
CONSTRUCTION EXIT	(Co)
SILT CONTROL GATE	(Sg)
SILT FENCE TYPE C	(Sd1-C)(Sd1-C)(Sd1-C)
SILT FENCE TYPE A	(Sd1-A)(Sd1-A)(Sd1-A)
SILT RETENTION BARRIER	(Sb)
SLOPE MAT	(Sm)
STORM DRAIN OUTLET PROTECTION	(St)
CONSTRUCTION ROAD	(Cr)
DITCH CHECK TYPE A	
DITCH CHECK TYPE C	

PROPERTY AND EXISTING R/W LINE
REQUIRED R/W LINE
CONSTRUCTION LIMITS
EASEMENT FOR CONSTR & MAINTENANCE OF SLOPES
EASEMENT FOR CONSTR OF SLOPES
EASEMENT FOR CONSTR OF DRIVES

BEGIN LIMIT OF ACCESS.....BLA
END LIMIT OF ACCESS.....ELA
LIMIT OF ACCESS
REQUIRED R/W AND LIMIT OF ACCESS

SCALE IN FEET
0 50 100 200

PB 100 YEARS
3340 PEACHTREE RD. NE
SUITE 2400, TOWER PLACE
ATLANTA, GA 30326-1001

DATE	REVISIONS	DATE	REVISIONS

GEORGIA
DEPARTMENT OF TRANSPORTATION
EROSION CONTROL PLAN
PROJECT STP-M001-00(147)
COUNTY COLQUITT
DATE SH 53-02 OF 06

D:\TMP\000\15876.tbl
D:\TMP\000\682510e02.prf
G:\15876Wolverton\Wo16\Cadd\Civil\682510e02.dgn
Thu Feb 2 15:46:06 2006