STATE	PROJECT NUMBER	SHEET NO.	TOTAL SHEETS
GA.	NHS-M001-00(167)	8	26

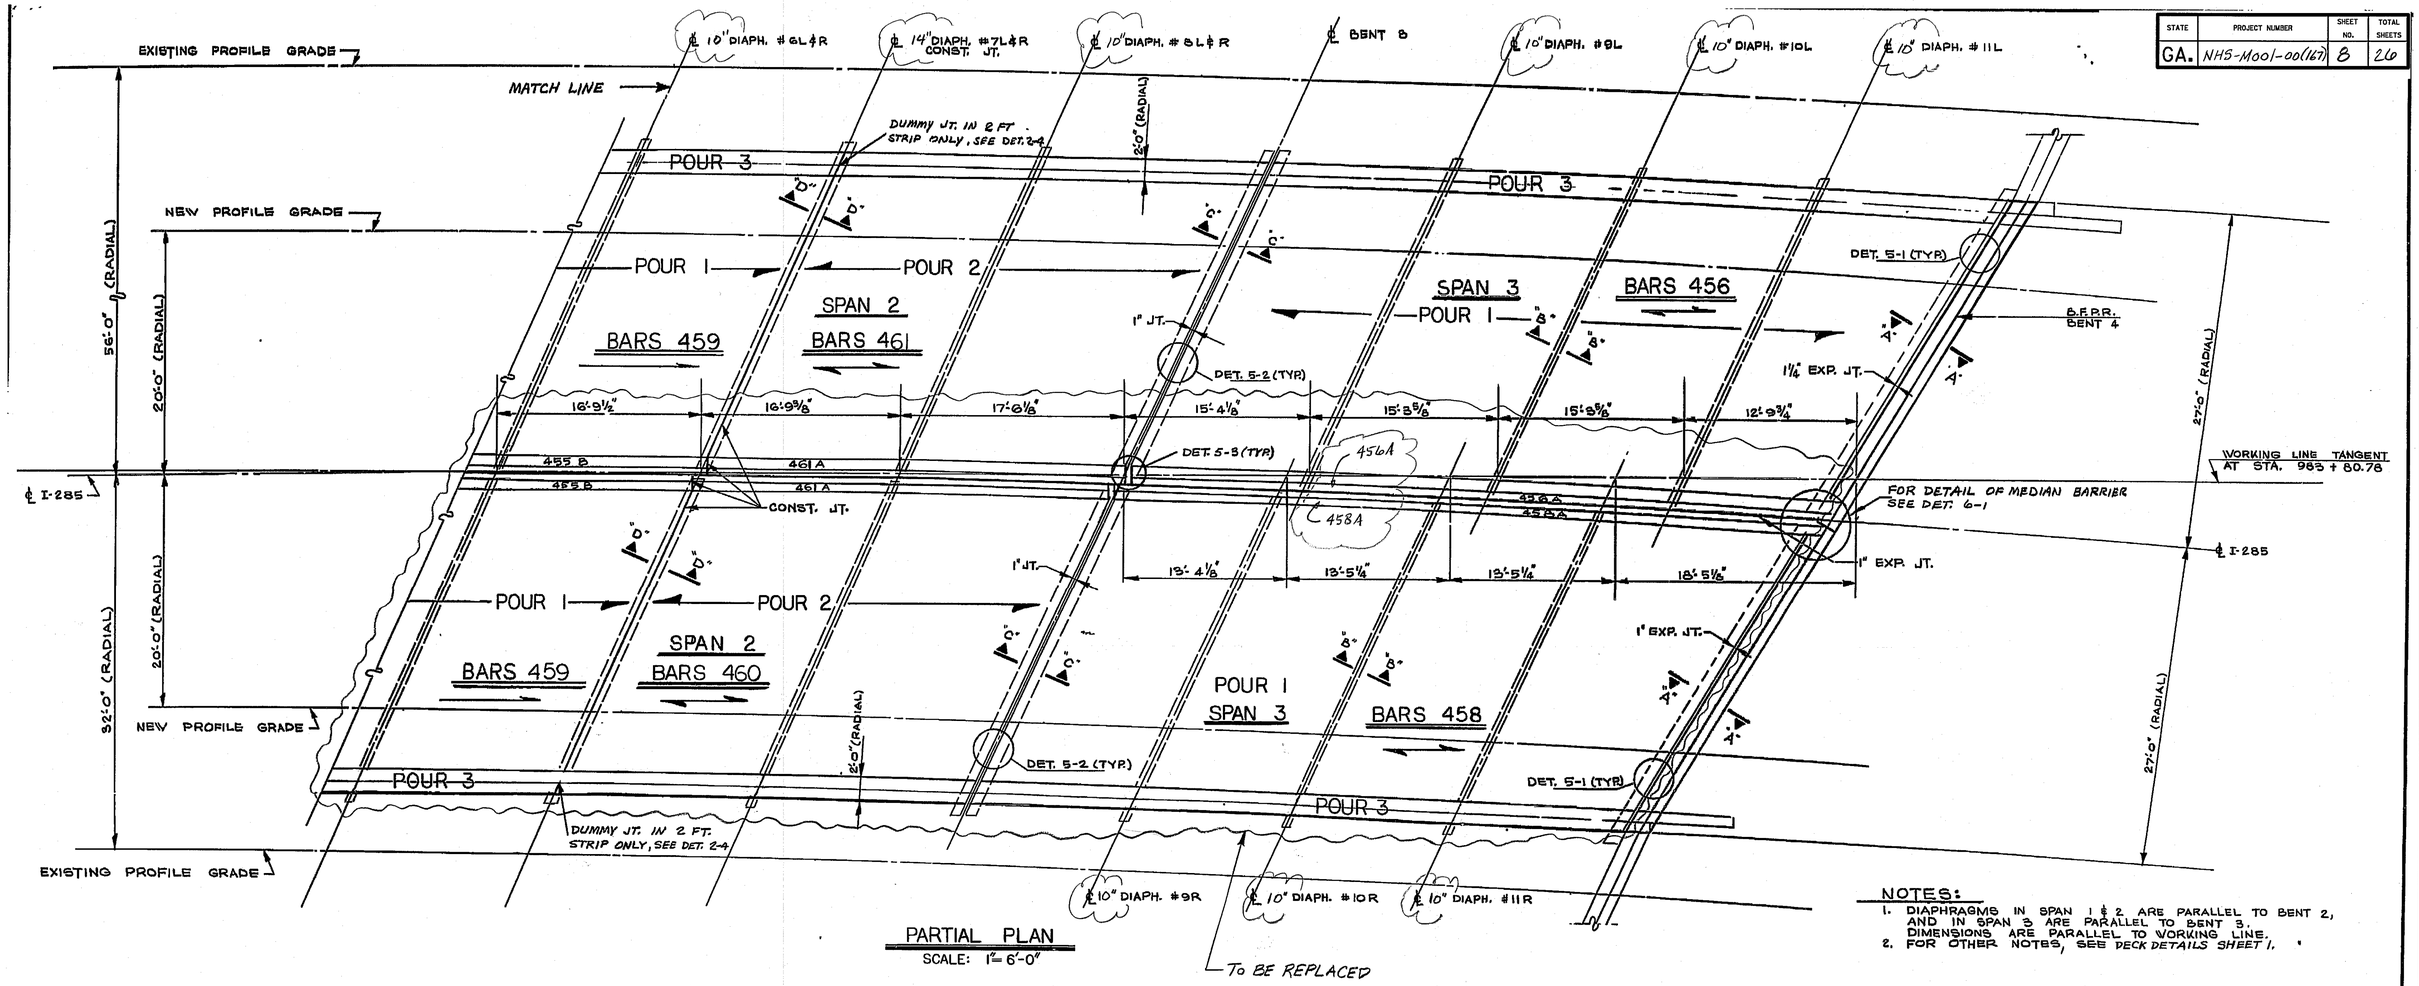

PARTIAL PLAN
SCALE: 1" = 6'-0"

NOTES:
1. DIAPHRAGMS IN SPAN 1 & 2 ARE PARALLEL TO BENT 2, AND IN SPAN 3 ARE PARALLEL TO BENT 3. DIMENSIONS ARE PARALLEL TO WORKING LINE.
2. FOR OTHER NOTES, SEE DECK DETAILS SHEET 1.

DECK ELEVATION ALONG FACE OF MEDIAN BARR.					
BRIDGE	BFPR BT-1	℄ BT-2	℄ DIAPH. 6	℄ BT-3	BFPR BT-4
LEFT BR.	1006.58	1004.86	1003.63	1002.38	1001.02
RIGHT BR.	1006.67	1005.41	1004.41	1003.37	1002.18

NOTE: PROVIDE 1" EXP. JTS. IN MEDIAN BARRIER AT 14" DIAPHRAGMS IN SPAN 2 AND AT MIDSPAN IN SPAN 3. SEE BR. SHEET 7 OF 20 FOR DETAILS.

SUPERSTRUCTURE QUANTITIES				
ITEM	SPAN 2LT	SPAN 2RT	SPAN 3LT	SPAN 3RT
CY SUPERSTR CONC, CLASS AA	56.9	101.0	33.0	58.4
LB SUPERSTR REINF STEEL	13038	23394	7762	13491
LB STRUCTURAL STEEL	730	4505	9833	29540

NOTE: GLARE SCREEN REINF. AND CONCRETE ARE INCLUDED IN RT BR QUANT.

BRIDGE NO. 4 & 5

SIMONS · EASTERN COMPANY
ATLANTA, GEORGIA

GEORGIA
DEPARTMENT OF TRANSPORTATION
HIGHWAY DIVISION-BRIDGE DESIGN

DECK DETAILS - SHEET NO. 2
I-285 OVER S.R. 400
FULTON COUNTY I-FI-285-1(84)88
SCALE: AS SHOWN DATE: JAN., 1974

BRIDGE SHEET 4 OF 20
FILE 0203
SIMECO JOB NO. 73 - 1123
BRIDGE SHEET 3 OF 13

NO. | REVISIONS | BY | DATE

DESIGNED VP
DRAWN RFR
TRACED
CHECKED RSF
REVIEWED
APPROVED