CHATHAM COUNTY

STATE	PROJECT NUMBER	SHEET NO.	TOTAL SHEETS
GA.	NHS-M001-00(269)	1	42

DEPARTMENT OF TRANSPORTATION
STATE OF GEORGIA

PLAN AND PROFILE OF PROPOSED

HURRICANE CROSSOVER LANES

NOTE:
ALL REFERENCES IN THIS DOCUMENT, WHICH INCLUDES ALL PAPERS, WRITINGS, DOCUMENTS, DRAWINGS, OR PHOTOGRAPHS USED, OR TO BE USED IN CONNECTION WITH THIS DOCUMENT, TO "STATE HIGHWAY DEPARTMENT OF GEORGIA", "STATE HIGHWAY DEPARTMENT", "GEORGIA STATE HIGHWAY DEPARTMENT", "HIGHWAY DEPARTMENT", OR "DEPARTMENT" WHEN THE CONTEXT THEREOF MEANS THE STATE HIGHWAY DEPARTMENT OF GEORGIA MEAN, AND SHALL BE DEEMED TO MEAN THE DEPARTMENT OF TRANSPORTATION.

MIDDLE OF PROJECT COORDINATES
N 100168.9260
E 51145.6050

DEC. 2001 (#4)

FEDERAL AID PROJECT
NHS-M001-00(269)
CHATHAM COUNTY

*FEDERAL ROUTE * NH-161*
*STATE ROUTE * 404*
P.I.NO. M001269

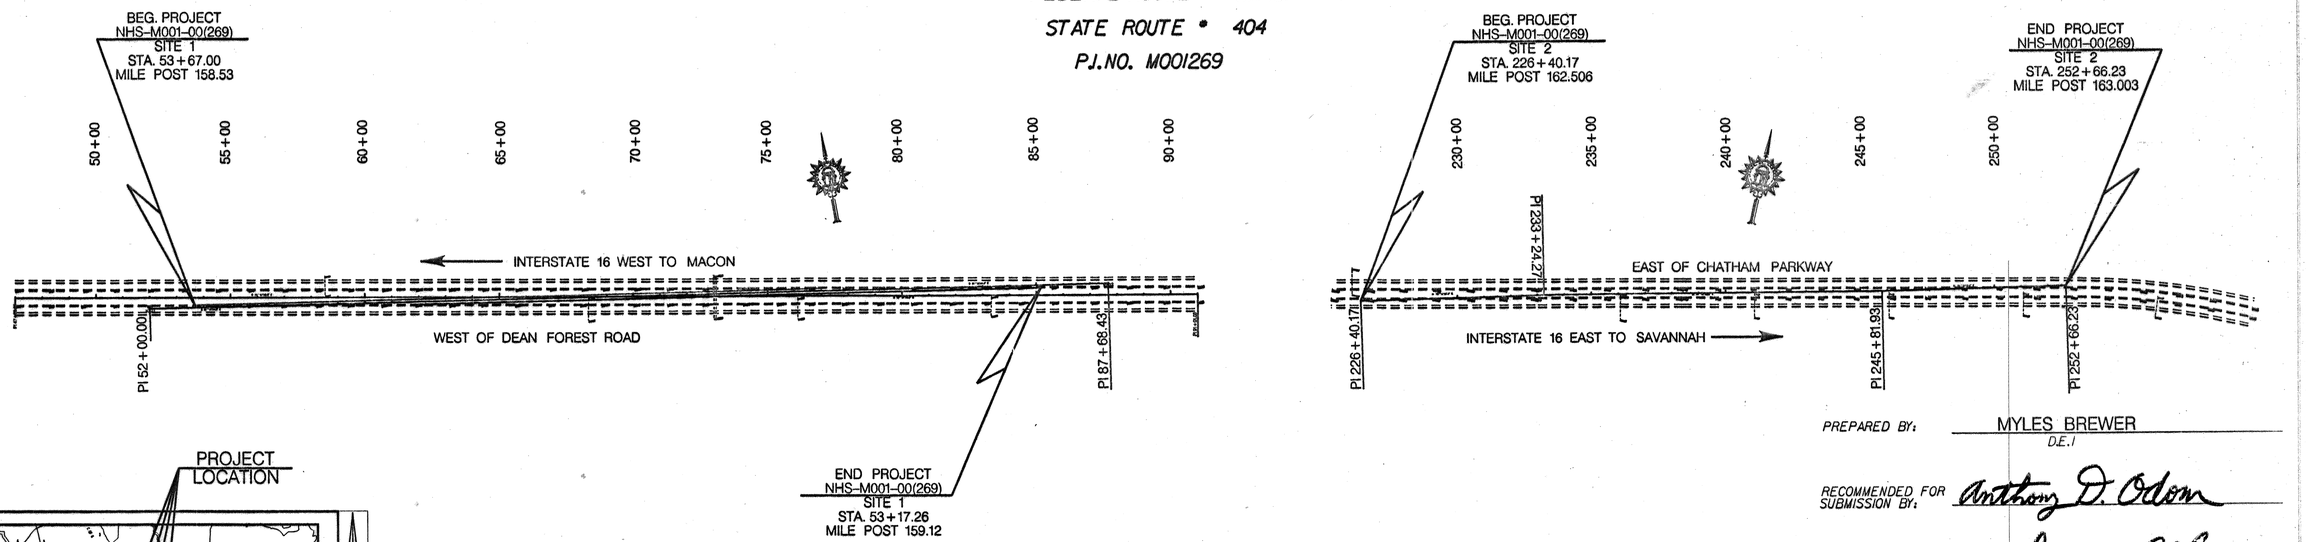

PROJECT LOCATION

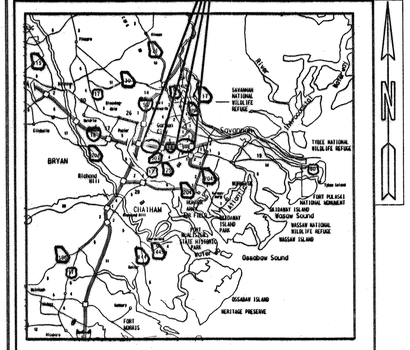

LOCATION SKETCH

DESIGN DATA:
PROJECT DESIGNATION: RURAL INTERSTATE
FUNCTIONAL CLASSIFICATION: FULL OVERSIGHT
TRAFFIC A.D.T.: 42000 (2002)
TRAFFIC A.D.T.: 65000 (2022)
TRAFFIC D.H.V.: NA
DIRECTIONAL DIST. 70%
%TRUCKS: 6%
%24 HR. TRUCKS: 10%
SU % : 4%
COMB % : 6%
SPEED DESIGN: 55 M.P.H.
UNITS: IMPERIAL
VERTICAL DATUM: 29
HORIZONAL DATUM: 85
EAST ZONE COORDINATES

THE DATA, TOGETHER WITH ALL OTHER INFORMATION SHOWN ON THESE PLANS, OR IN ANY WAY INDICATED THEREBY, WHETHER BY DRAWINGS OR NOTES, OR IN ANY OTHER MANNER, ARE BASED UPON FIELD INVESTIGATIONS AND ARE BELIEVED TO BE INDICATIVE OF ACTUAL CONDITIONS. HOWEVER, THE SAME ARE SHOWN AS INFORMATION ONLY, ARE NOT GUARANTEED, AND DO NOT BIND THE DEPARTMENT OF TRANSPORTATION IN ANY WAY. THE ATTENTION OF THE BIDDER IS SPECIFICALLY DIRECTED TO SUBSECTION 102.04, 102.05, AND 104.03 OF THE SPECIFICATIONS.

PROJECT NO. *NHS-M001-00(269)*
COUNTY: *CHATHAM COUNTY*
GA. D.O.T. P.I. NO. *M001269*

*LENGTH OF PROJECT	CO. NO. 031	PROJECT TOTAL
	MILES	MILES
NET LENGTH OF SITE #1	0.590	0.590
NET LENGTH OF SITE #2	0.497	0.497
NET LENGTH OF PROJECT	1.087	1.087
NET LENGTH OF EXCEPTIONS	0.000	0.000
GROSS LENGTH OF PROJECT	1.087	1.087
PERCENT LENGTH OF PROJECT BY COUNTY	PERCENT 100%	

THIS PROJECT IS LOCATED 100% IN CHATHAM COUNTY
THIS PROJECT IS LOCATED 100% IN CONGRESSIONAL DISTRICT 1

* MILEAGE SHOWN IS FOR THE TOTAL PROJECT UNIT NUMBER. NO SEPARATION IS MADE BY CONTRACT.

PREPARED BY: MYLES BREWER, *D.E.1*

RECOMMENDED FOR SUBMISSION BY: Anthony D. Odom

SUBMITTED FOR APPROVAL BY: Anthony J. Collins

RECOMMENDED FOR APPROVAL BY: Gary D. Pruitt, *DISTRICT ENGINEER*

09-07-2001 — Frank L. Danielly, P.E., *CHIEF ENGINEER*
DATE

PLANS COMPLETED 09-07-2001	
REVISIONS 10-31-01 SHTS 3,6,7	

CHATHAM COUNTY

9/7/01 9:12:30 AM \\GDOT-DSN1\GOPLOT\OCF\d5_8830_muler.ocf brewerm E:\WIN32APP\DGN\CSLIP2EAST\5127ppcv.prf D5-Jesup

7-Sep-2001 09:12:37
e:\win32app\dgn\cslip2east\5127ppcv.dgn ON= 1-9,11-13,15-63
E:\WIN32APP\DGN\CSLIP2EAST\5127ppcv.prf