STATE	PROJECT NUMBER	SHEET NO.	TOTAL SHEETS
GA.	NHS-M001-00(69)	11	42

REVISION DATES

245+00

250+00

EMERGENCY EVACUATION CROSSING ONLY

GA-SPEC.-14-1(30)
STA. 250+34.00

END PROJECT
NHS-M001-00(269)
SITE 2
STA. 252+66.23
MILE POST 163.003

STA. 241+08.27
REMOVE MEDIAN DROP INLET
AND REPLACE WITH STANDARD
DROP INLET TYPE B WITH WEIR
WITH REINF. CONC. OR PRECAST
SEE GA STD 1019A & 4 LIN FT OF
18" S.D.P.

REQD. 187 FLEXIBLE DELINEATORS
PERM. FROM STA. 242+55 TO 251+85

BEG. NEW EDGE OF
PAVEMENT TAPER
STA. 245+81.93

END FULL 20' WIDTH
OF PAVEMENT STA.
245+81.93

END 5" SOLID WHITE
THERMOPLASTIC
STA. 247+22.00

END 5" SOLID YELLOW
THERMOPLASTIC
STA. 251+25.00

INTERSTATE 16 WEST BOUND

N 79^27'09.8" E

N 78^18'26.9" E

CONSTR. ℄

INTERSTATE 16 EAST BOUND

REQD. ROAD CLOSURE DROP GATE
WITH 25' GATE STA 243+34

PI 245+81.93

STA. 246+07.82
REMOVE MEDIAN DROP INLET
AND 8 LIN. FT. OF 18" S.D.P.
REPLACE WITH 24" MEDIAN
DROP INLET

STA. 251+08.49
REMOVE MEDIAN DROP INLET
AND 2 LIN. FT. OF 18" S.D.P.
REPLACE WITH 24" MEDIAN
DROP INLET

PI 252+66.23

BEG. NEW EDGE OF
PAVEMENT TAPER
STA. 252+24.27

MILE POST
163

NEW E.O.P
4'
5" SOLID YELLOW (TYP)
12'
5" SOLID WHITE (TYP)
4'
NEW E.O.P
20'

EAST OF CHATHAM PARKWAY

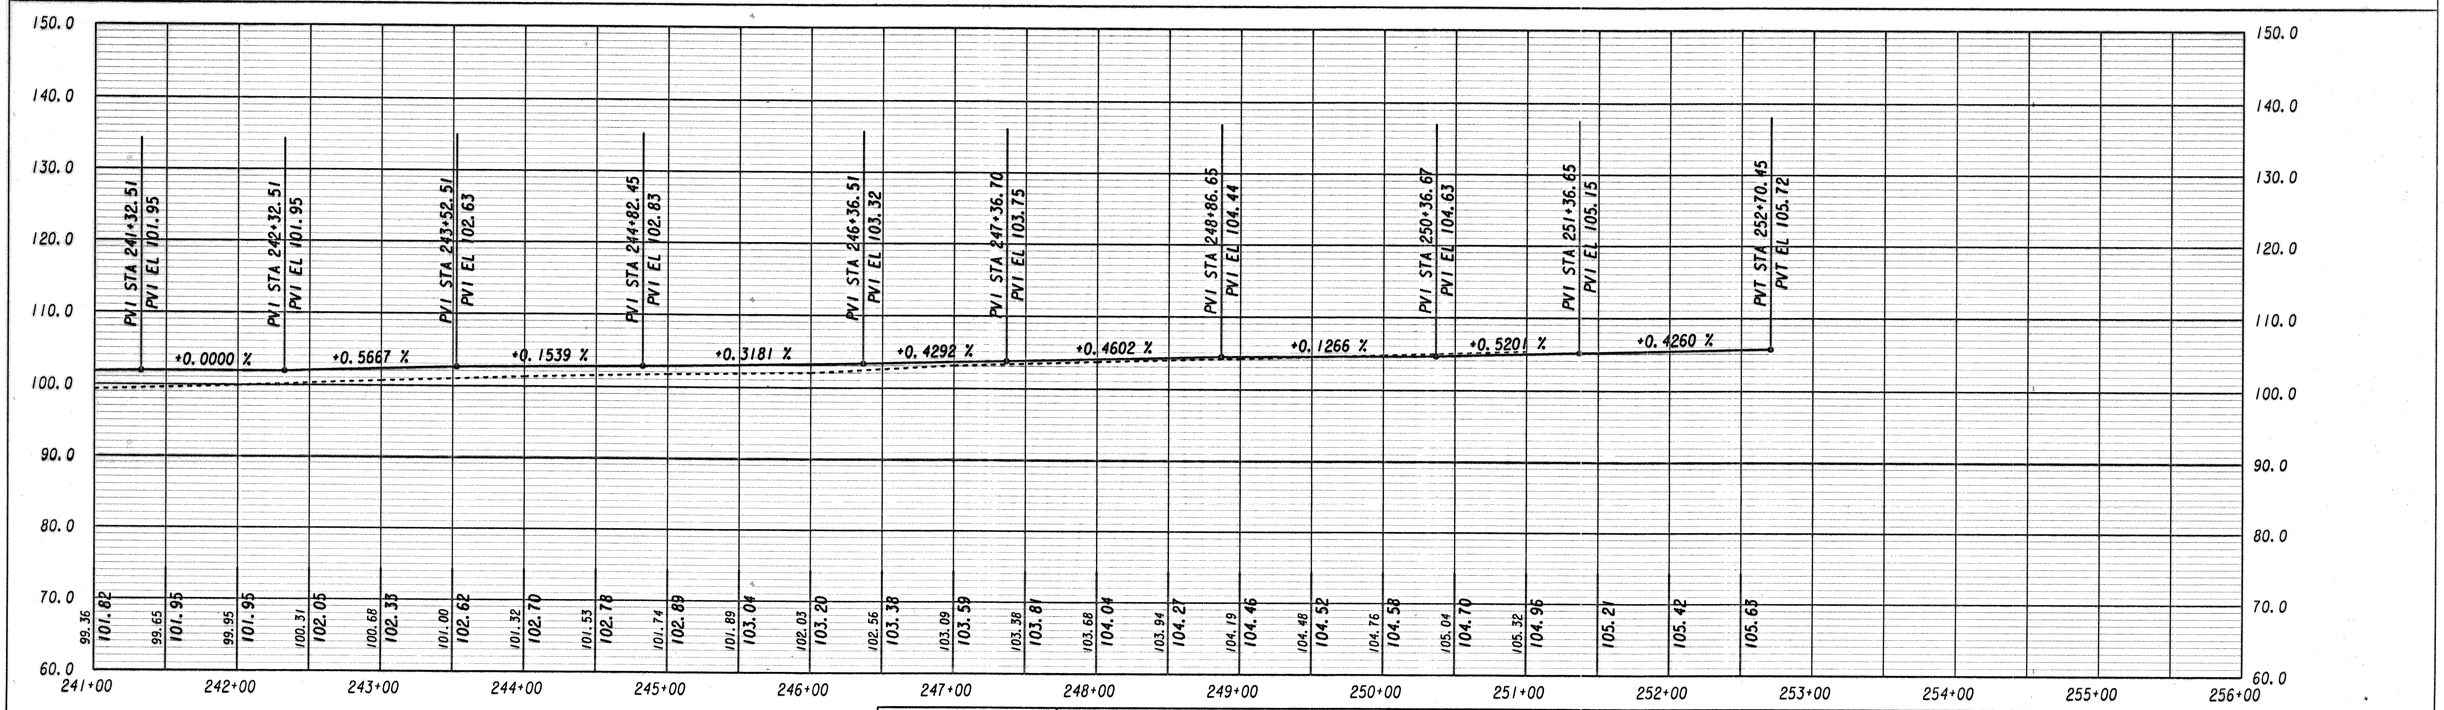

STATE OF GEORGIA DEPARTMENT OF TRANSPORTATION OFFICE OF DESIGN	DRAWING No.

7-SEP-2001 07:51:17
E:\WIN32APP\DGN\CSLIP2EAST\CSLIP2EASTPP2.DGN ON= 1-63
E:\WIN32APP\DGN\CSLIP2EAST\CSLIP2EASTPP2.PRF

9/7/01 7:51:11 AM \\GDOT-DSN1\GOPLOT\QCF\d5_8830_mylar.qcf brewerm E:\WIN32APP\DGN\CSLIP2EAST\cslip2eastpp2.prf D5_Jesup