9/01 3:11:14 PM \\GDOT-DSNI\GOPLOT\OCF\d5_8830_mular.ocf brewerm E:\WIN32APP\DGN\CSLIPIWEST\finishedrainagexs.prf

REVISION DATES		STATE	PROJECT NUMBER	SHEET NO.	TOTAL SHEETS
		GA.	NHS-M001-00(269)	36	42

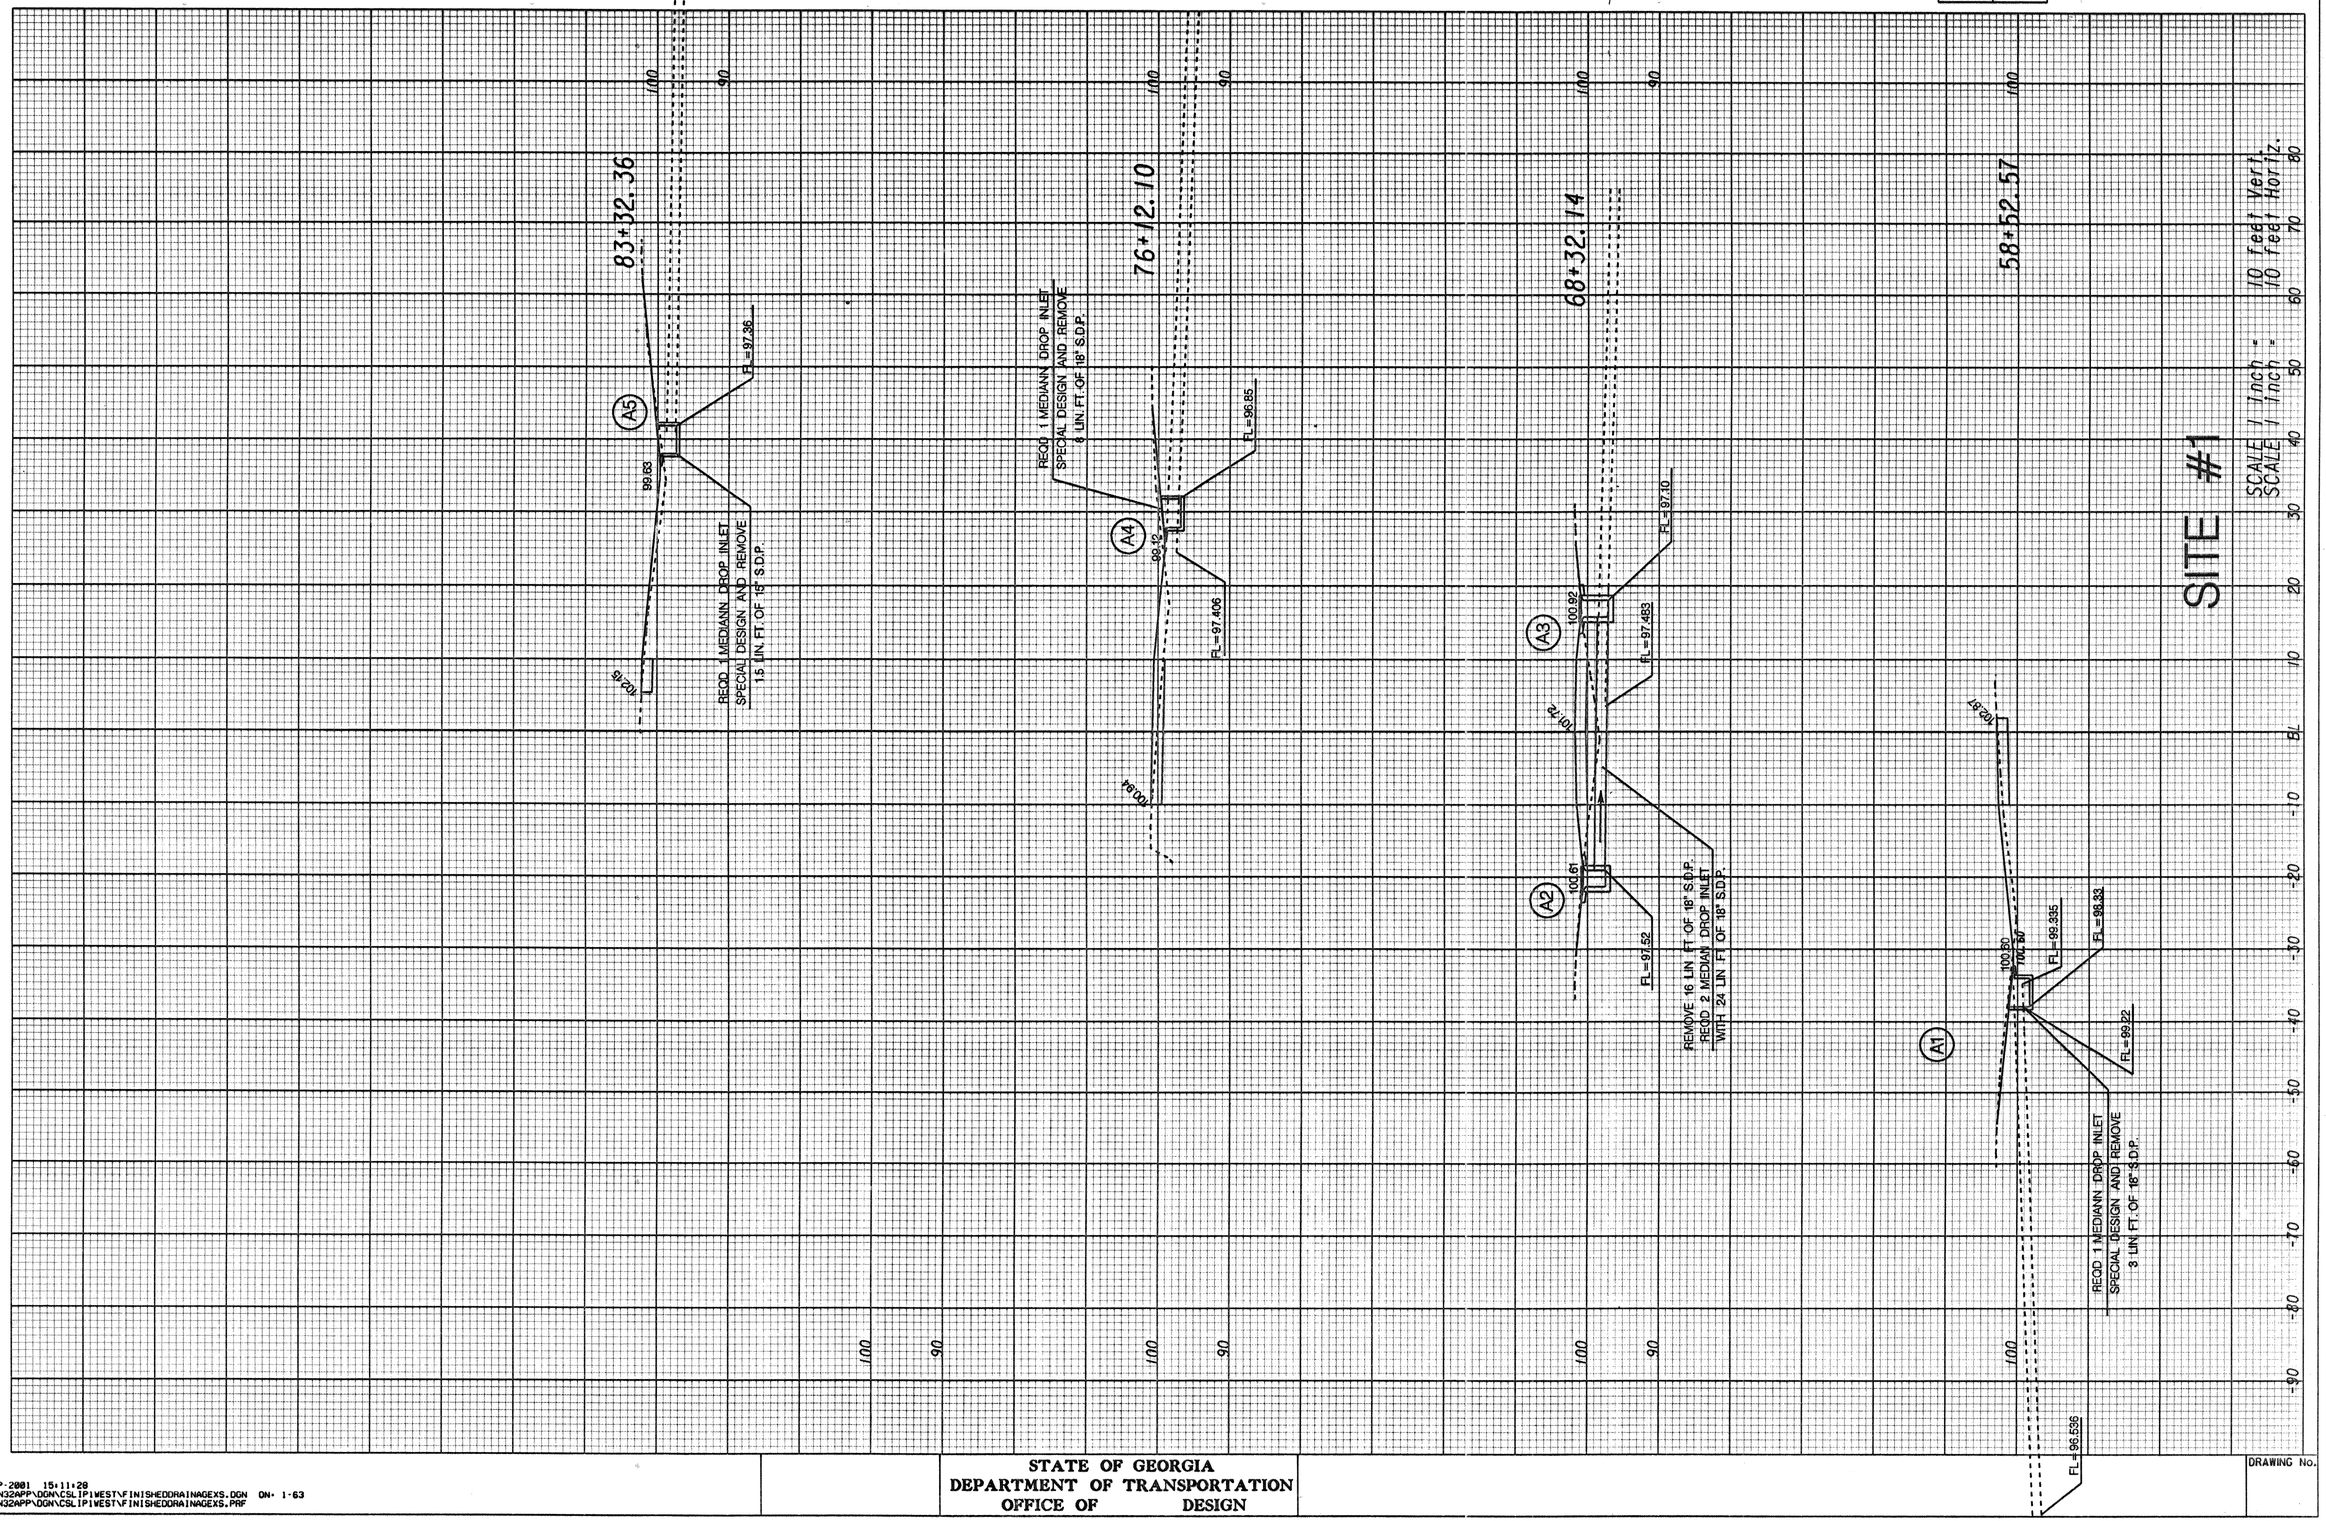

6-SEP-2001 15:11:28
E:\WIN32APP\DGN\CSLIPIWEST\FINISHEDDRAINAGEXS.DGN ON= 1-63
E:\WIN32APP\DGN\CSLIPIWEST\FINISHEDDRAINAGEXS.PRF

STATE OF GEORGIA
DEPARTMENT OF TRANSPORTATION
OFFICE OF DESIGN

DRAWING No.

9/01 3:11:14 PM \\GDOT-DSNI\GOPLOT\OCF\d5_8830_mular.ocf brewerm E:\WIN32APP\DGN\CSLIPIWEST\finishedrainagexs.prf D5-jesup