REVISION DATES		STATE	PROJECT NUMBER	SHEET NO.	TOTAL SHEETS
		GA.	NHS-M001-00(269)	30	42

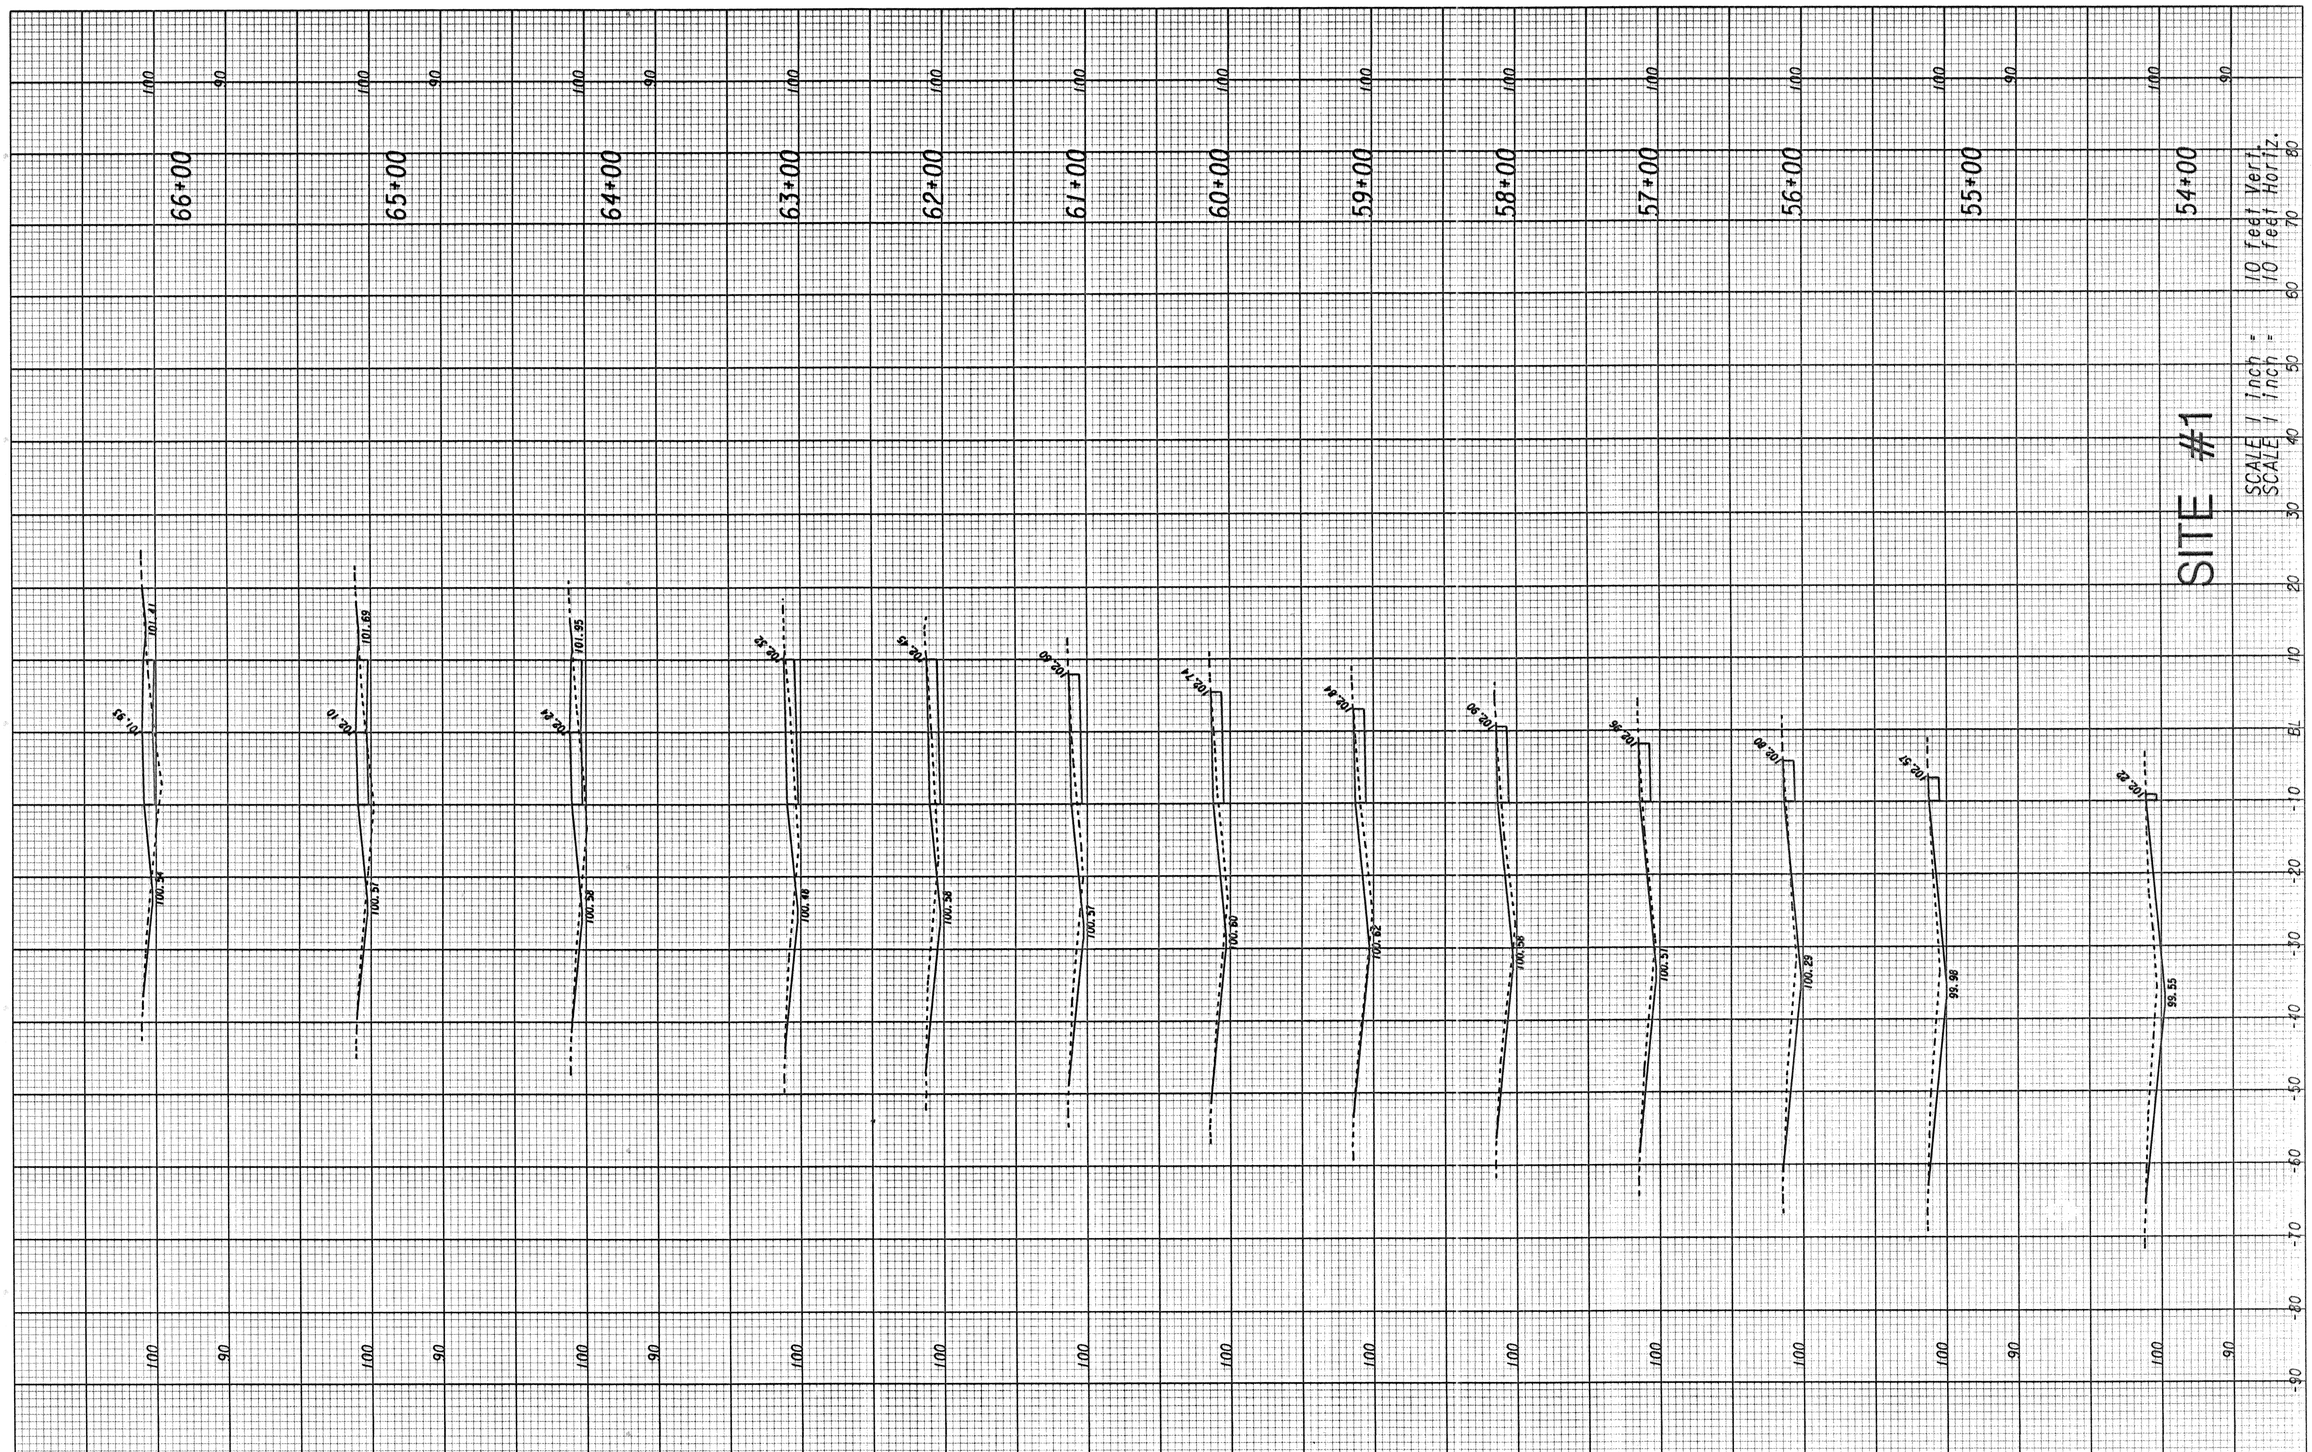

6-SEP-2001 15:11:13
E:\WIN32APP\DGN\CSLIPIWEST\NEWFINISHXS.DGN ON= 1-63
E:\WIN32APP\DGN\CSLIPIWEST\NEWFINISHXS1.PRF

STATE OF GEORGIA
DEPARTMENT OF TRANSPORTATION
OFFICE OF DESIGN

DRAWING No.