REVISION DATES		STATE	PROJECT NUMBER	SHEET NO.	TOTAL SHEETS
		GA.	NHS-M001-00(269)	40	42

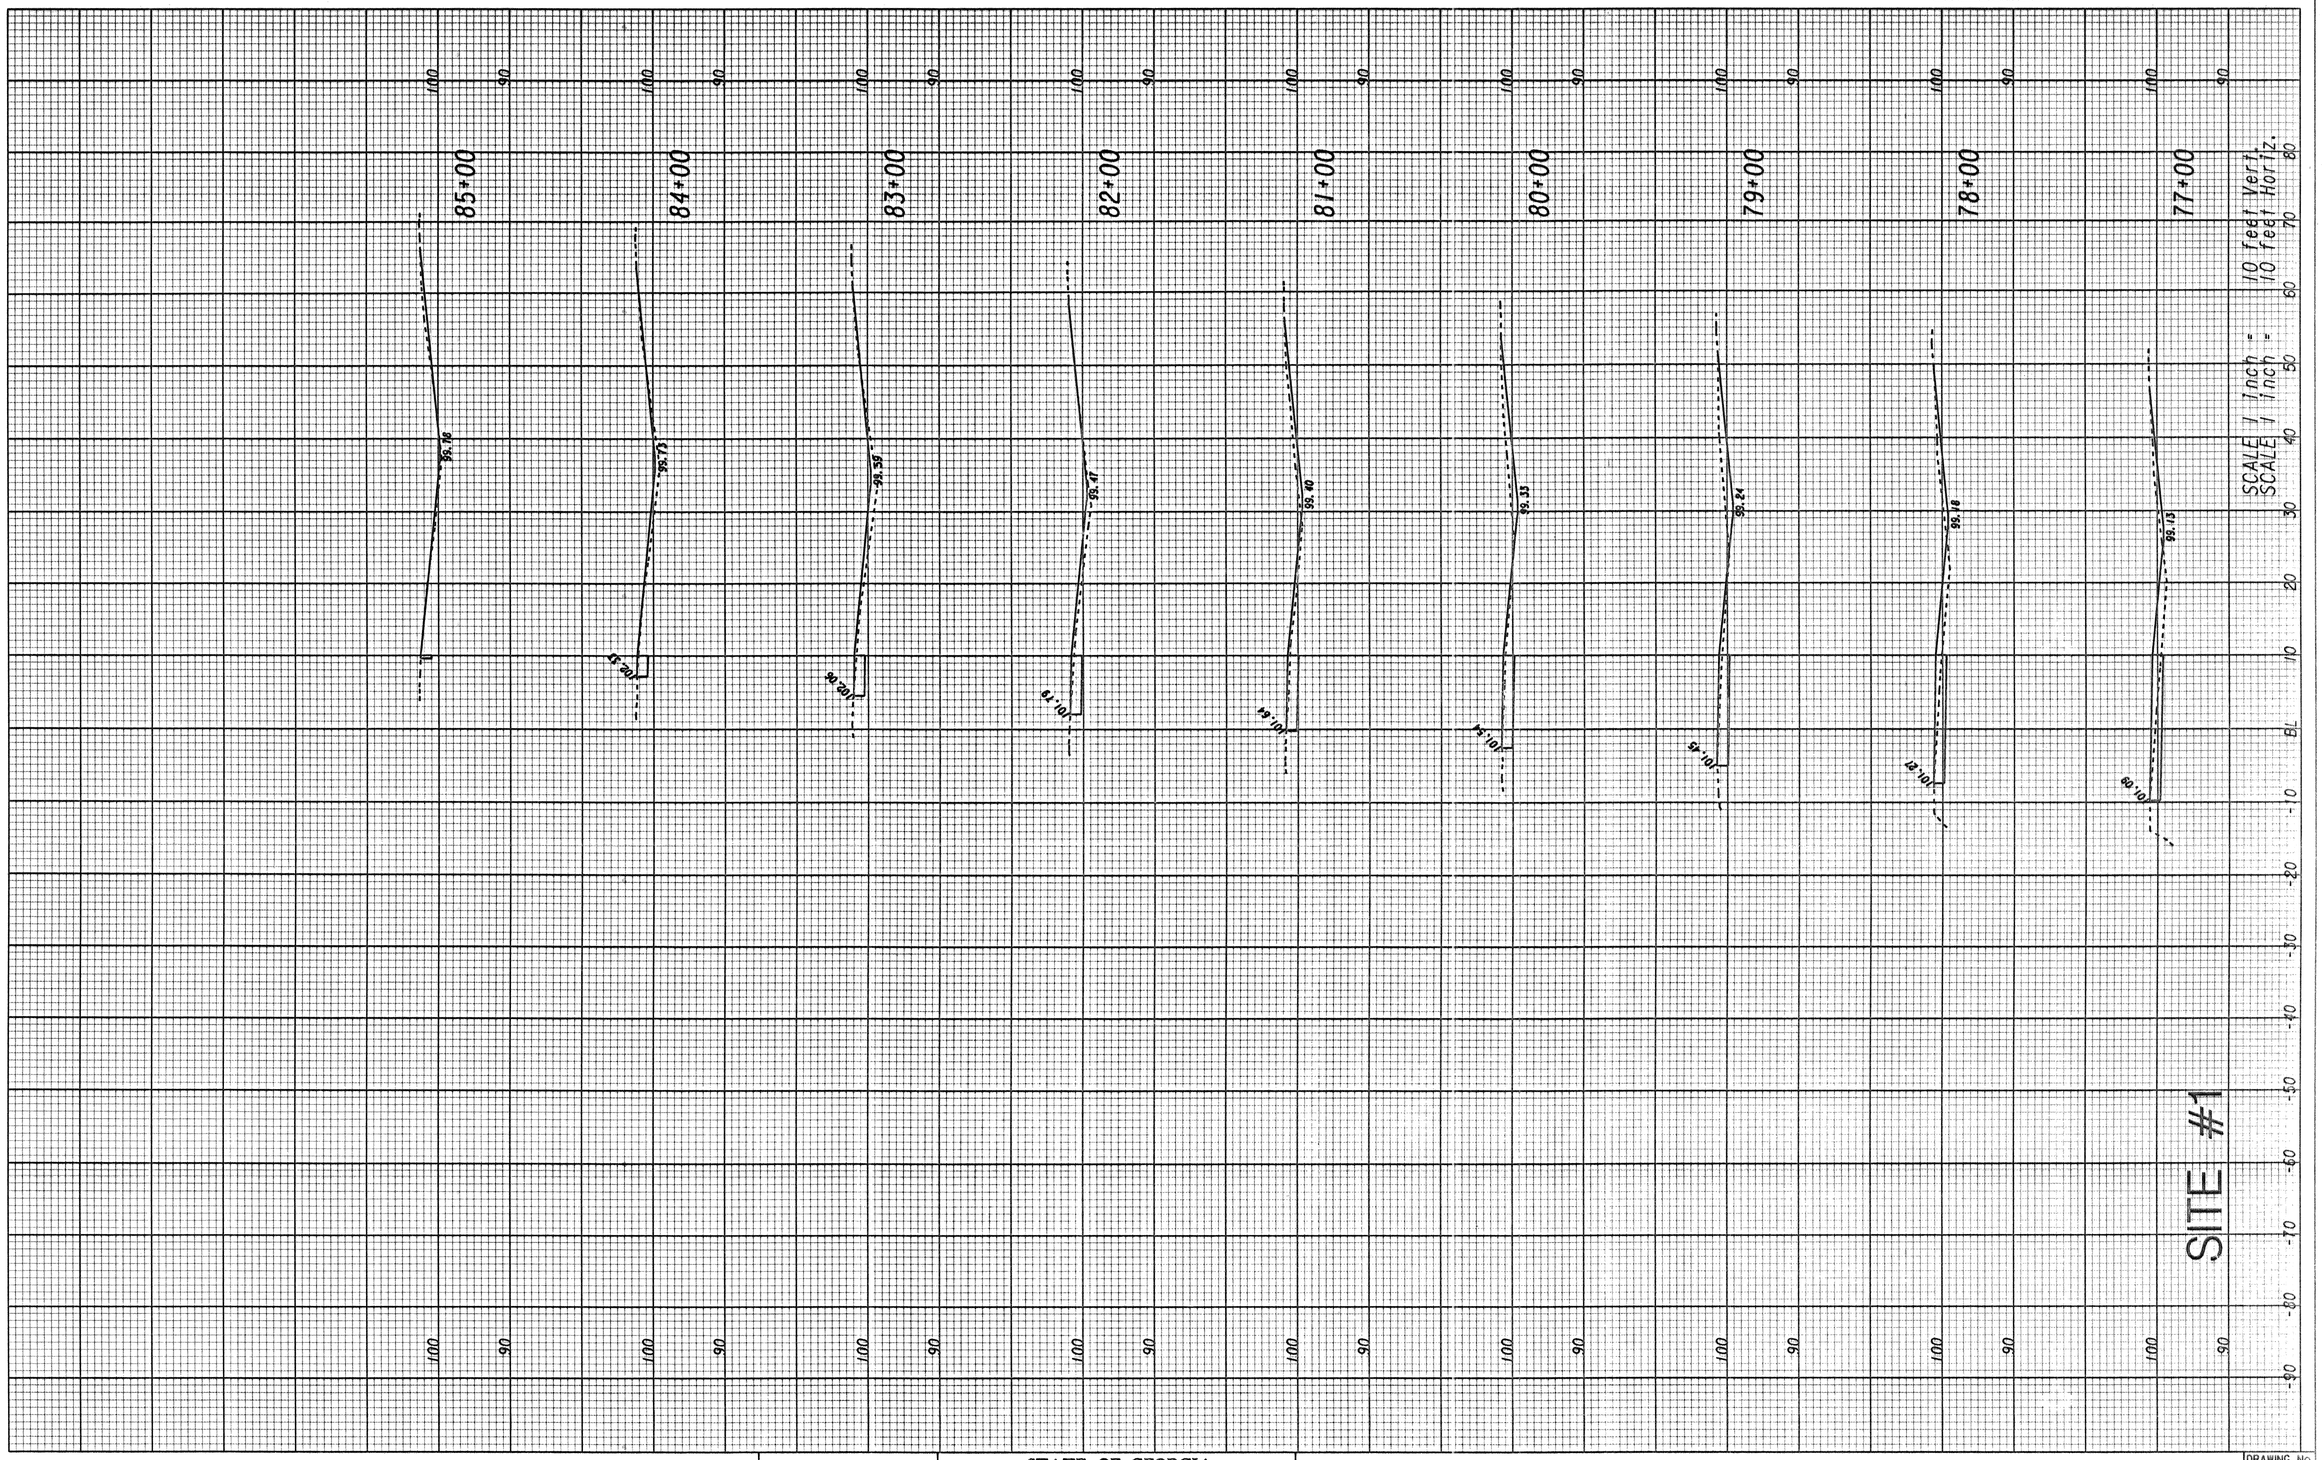

6-SEP-2001 15:10:31
E:\WIN32APP\DGN\CSLIPIWEST\NEWFINISHXS.DGN QN= 1.63
E:\WIN32APP\DGN\CSLIPIWEST\NEWFINISHXS3.PRF

STATE OF GEORGIA
DEPARTMENT OF TRANSPORTATION
OFFICE OF DESIGN

DRAWING No.