REVISION DATES	STATE	PROJECT NUMBER	SHEET NO.	TOTAL SHEETS
	GA.	NHS-M001-00(269)	42	42

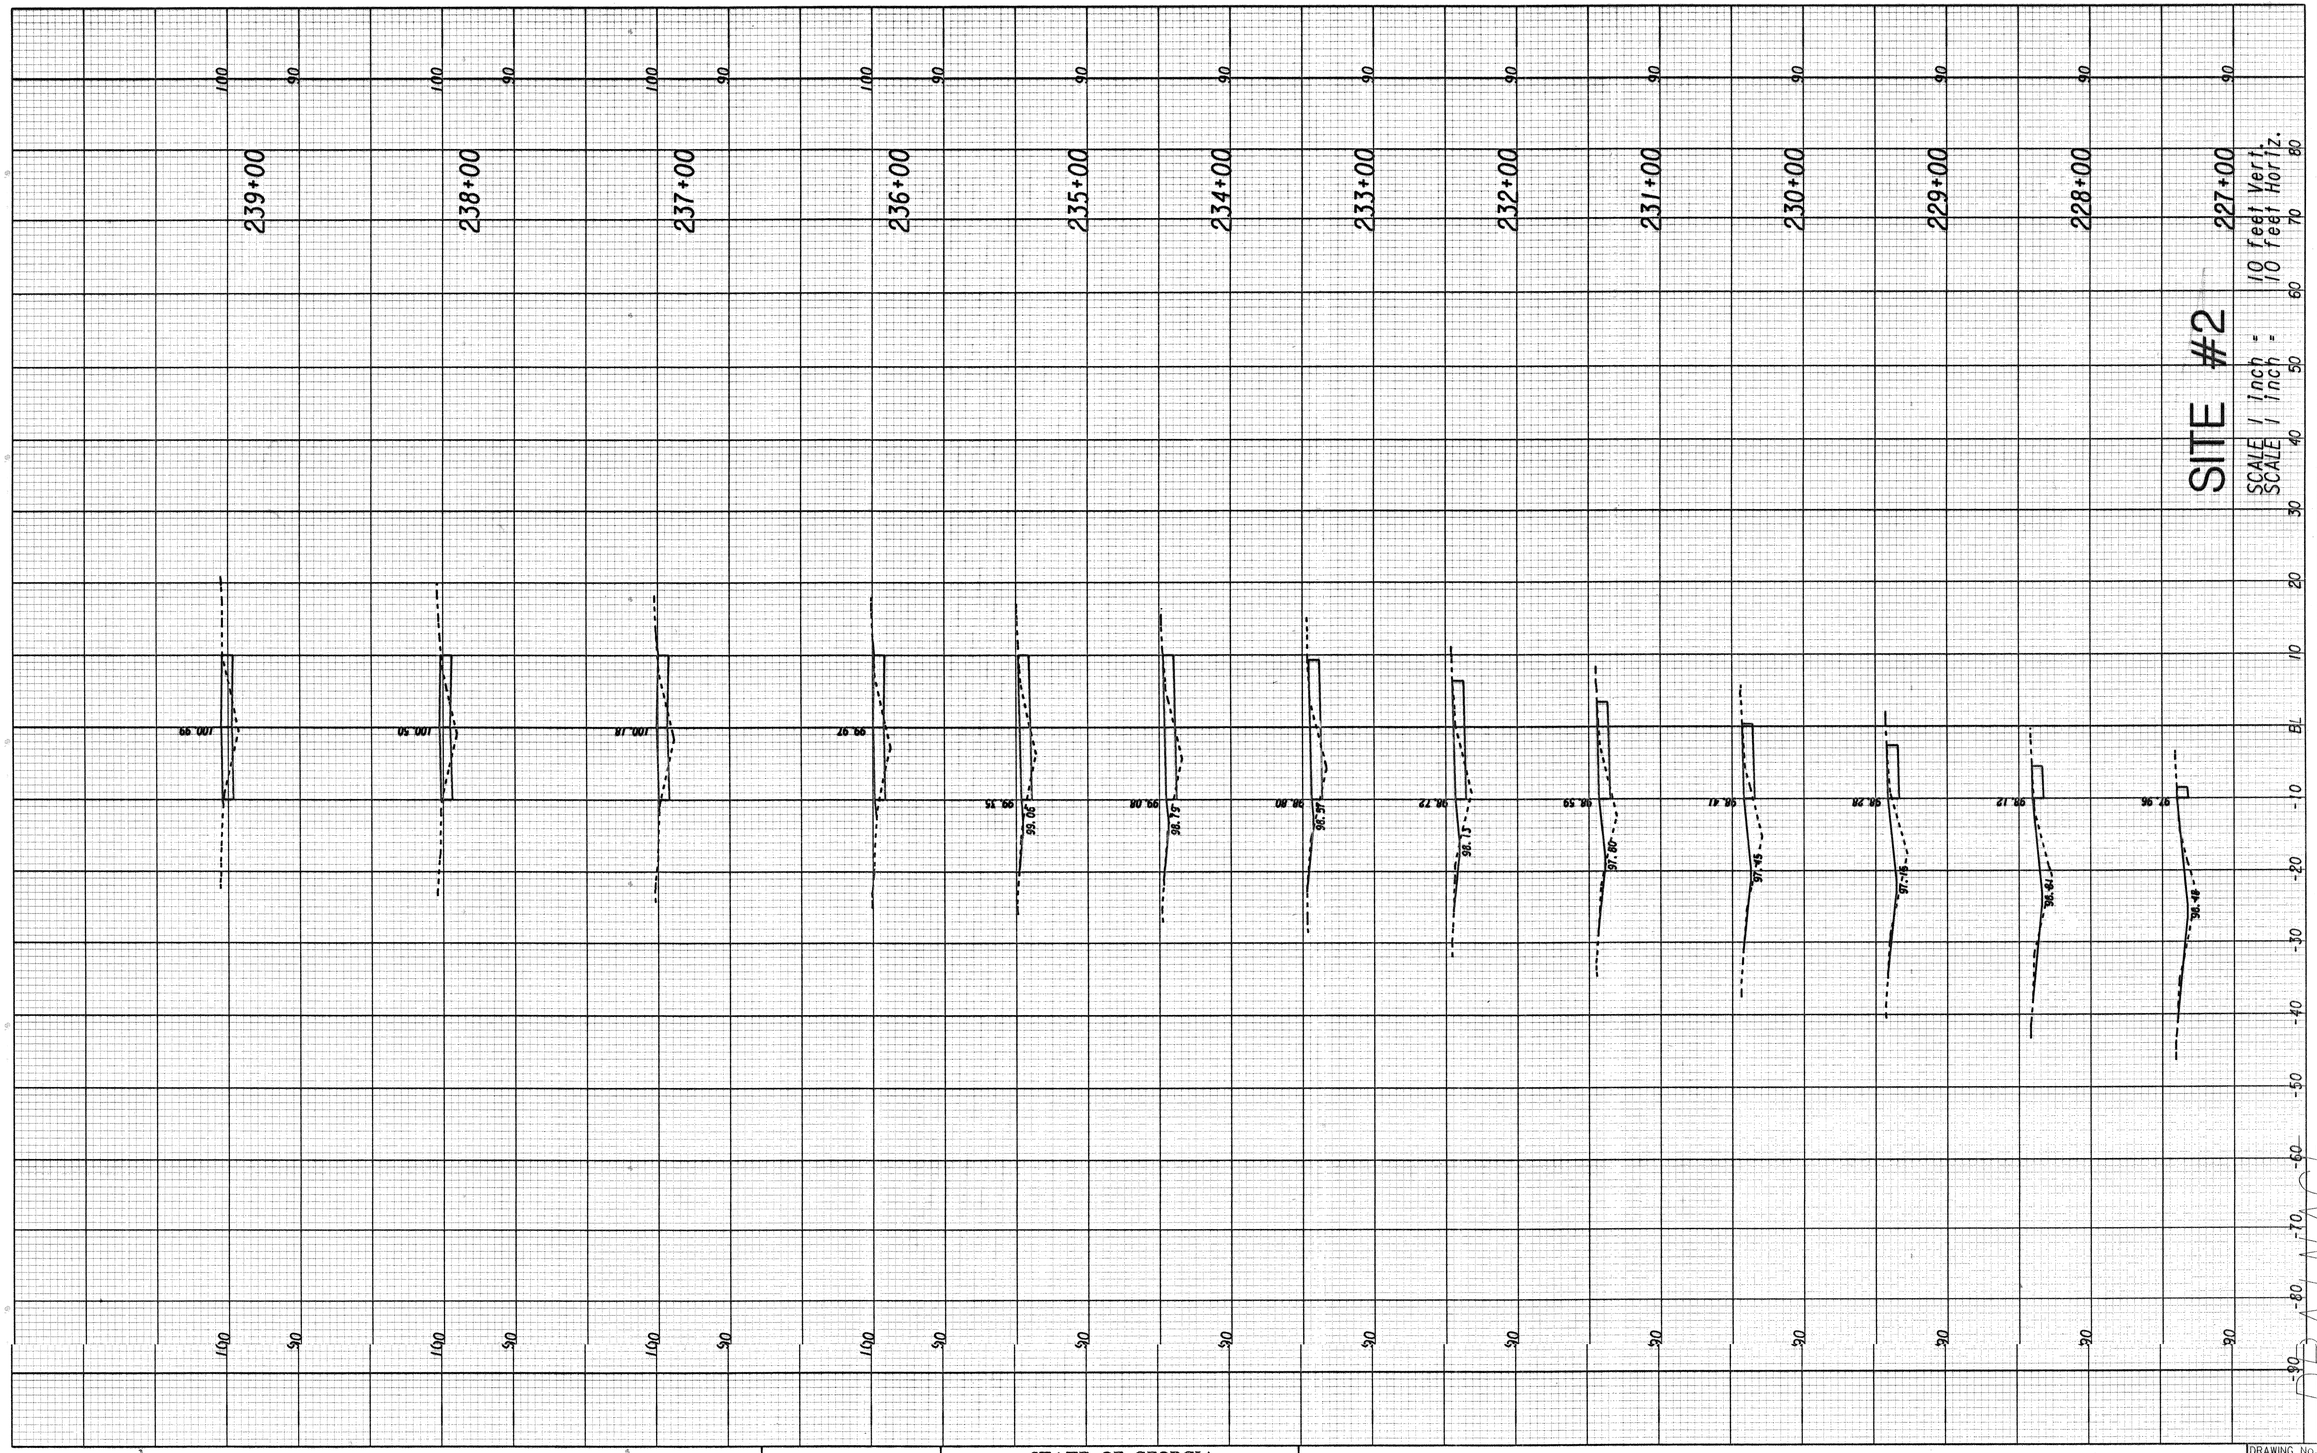

6-SEP-2001 15:08:26
E:\WIN32APP\DGN\CSLIP2EAST\NEWMEDIANXS.DGN ON= 1-63
E:\WIN32APP\DGN\CSLIP2EAST\NEWMEDIANXS1.PRF

STATE OF GEORGIA
DEPARTMENT OF TRANSPORTATION
OFFICE OF DESIGN

DRAWING No.