STATE	PROJECT NUMBER	SHEET NO.	TOTAL SHEETS
GA.	STP-M001-00 (350)	3	8

SIGN LEGEND

W20-3(500) 48"x48"	ROAD CLOSED 500 FT
W20-3(1000) 48"x48"	ROAD CLOSED 1000 FT
W20-3(1500) 48"x48"	ROAD CLOSED 1500 FT
R11-2 48"x30"	ROAD CLOSED — ON TYPE III BARRICADE
R11-4 60"x30"	ROAD CLOSED TO THRU TRAFFIC
M4-9R 30"x24"	DETOUR
M4-9L 30"x24"	DETOUR
M4-9S 30"x24"	DETOUR
M4-9AR 30"x24"	DETOUR 500 FT
M4-9AL 30"x24"	DETOUR 500 FT
M4-9AS 30"x24"	DETOUR 500 FT
D-111	COOPER LAKE ROAD
M4-8a 24"x18"	END DETOUR

* ADD COOPER LAKE ROAD ADVISORY STREET NAME BLADE (D111) TO ALL M4- DETOUR SIGNS

NOTE:

INFORMATION SIGNS (INFORMING PEDESTRIANS OF THE TRAIL CLOSURE) SHALL BE INSTALLED A MINIMUM OF 2 WEEKS PRIOR TO TRAIL CLOSURE. THESE SIGNS SHALL BE INSTALLED AT OR AS NEAR AS POSSIBLE TO THE POINT OF TRAIL CLOSURE. THESE SIGNS SHALL BE REFLECTIVE SHEETING ON METAL, 4" BLACK LETTERING ON A WHITE BACKGROUND. (SEE SPECIFICATIONS BELOW):

SILVER COMET TRAIL WILL BE
TEMPORARILY CLOSED FROM FONTAINE ROAD TO MAVELL ROAD
STARTING (DATE) - ENDING (DATE)
FOR INFORMATION CALL (770)528-1670

SPECIAL DESIGN SIGN (SDS-1)

COOPER LAKE ROAD WILL BE TEMPORARILY CLOSED
FROM EAST-WEST CONNECTOR TO KING VALLEY DRIVE
STARTING (DATE) - ENDING (DATE)
FOR INFORMATION CALL (770)528-1670

SPECIAL DESIGN SIGN (SDS-2)

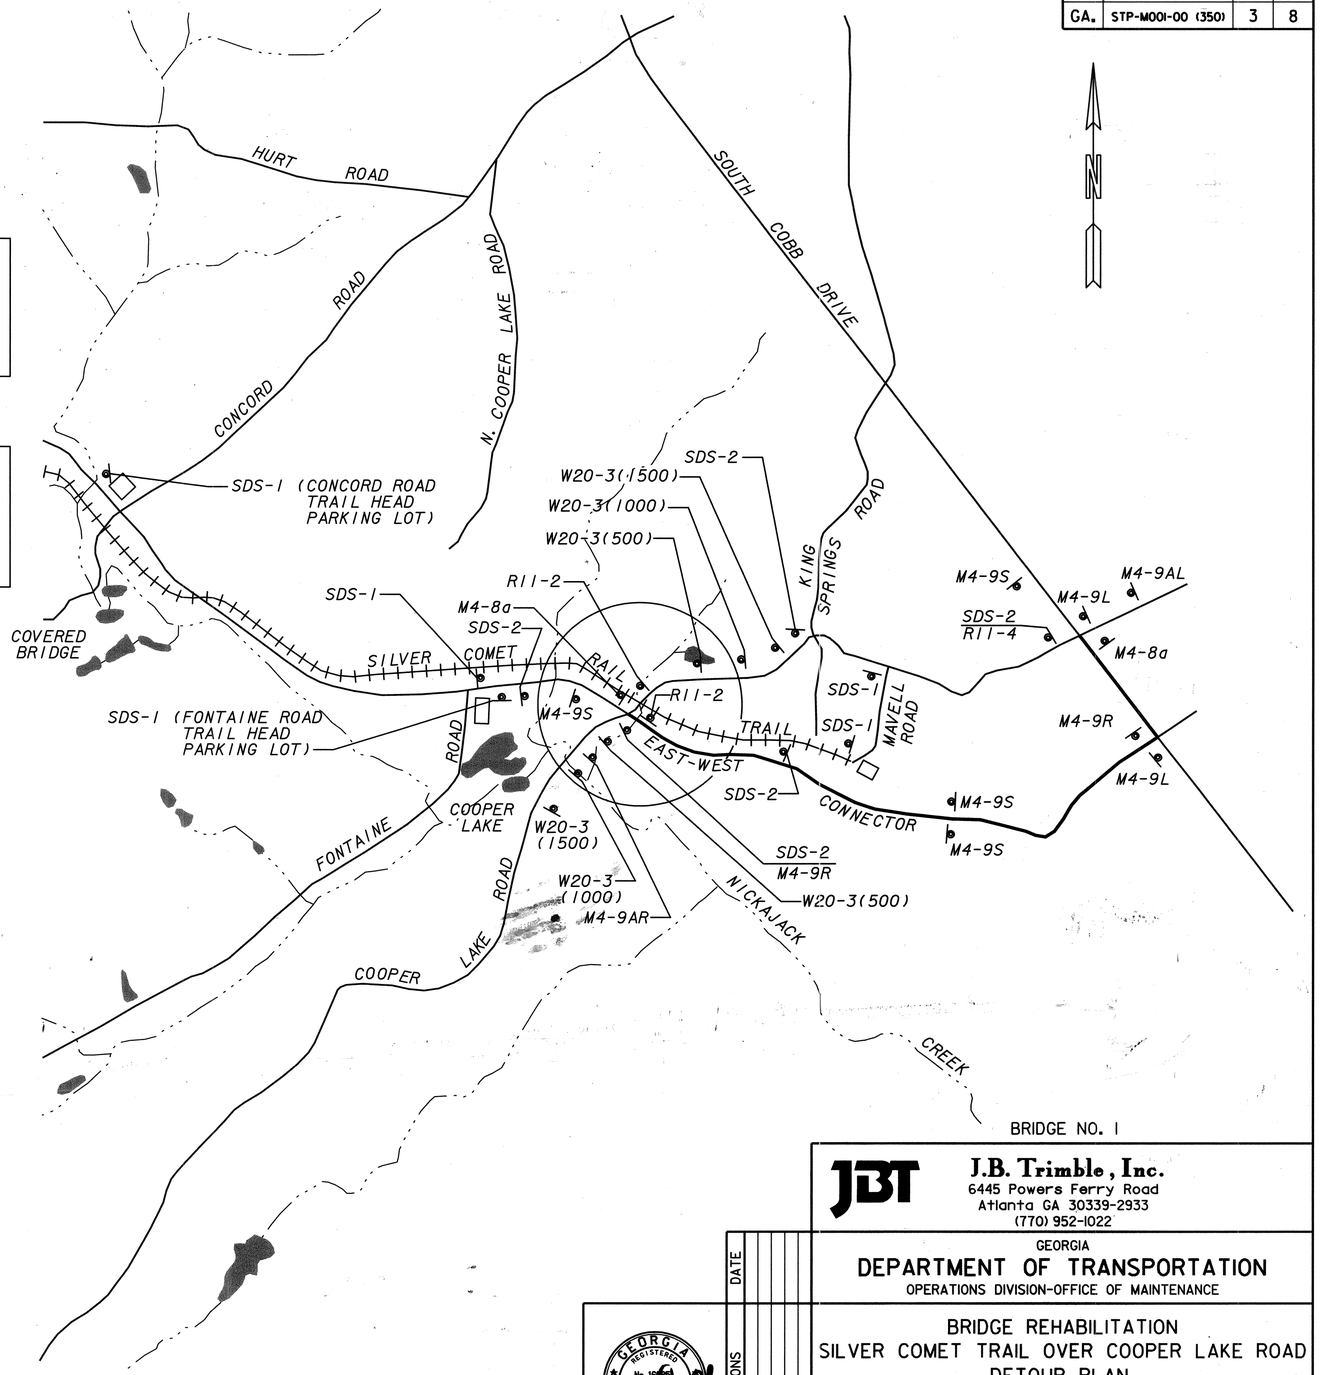

BRIDGE NO. 1

The Contractor shall place 6' chain link security fence at the points of closure on the Silver Comet Trail at the Fontaine Road access point and at the Mavell Road access point. The fence shall be comprised of a 12' wide gate and and sufficient fencing on either side of the trail to reasonably prevent unauthorized access to the closed portion of the trail. Cost of the construction, maintenance and removal of the fence shall be included in Traffic Control, Lump Sum.

J.B. Trimble, Inc.
6445 Powers Ferry Road
Atlanta GA 30339-2933
(770) 952-1022

GEORGIA
DEPARTMENT OF TRANSPORTATION
OPERATIONS DIVISION-OFFICE OF MAINTENANCE

BRIDGE REHABILITATION
SILVER COMET TRAIL OVER COOPER LAKE ROAD
DETOUR PLAN

COBB COUNTY STP-M001-00 (350)

SCALE: AS SHOWN MAY 2002

DESIGNED MDT	CHECKED GLE	REVIEWED BKS
DRAWN JWG	DESIGN GROUP MAINTENANCE	APPROVED EHG

REVISIONS | DATE | BY

GEORGIA REGISTERED No. 16895 PROFESSIONAL ENGINEER SAMUEL L. POWELL
9-17-02

C:\DGN\ 2019\CT11\BOL11DETOUR.DGN 9-19-02 GKS