STATE	PROJECT NUMBER	SHEET NO.	TOTAL SHEETS
GA.	NHS-M001-00(732)	8A	159

FOR USE ON CONSTRUCTION
ADDED TO PLANS 09-18-03

REV. 9-18-03

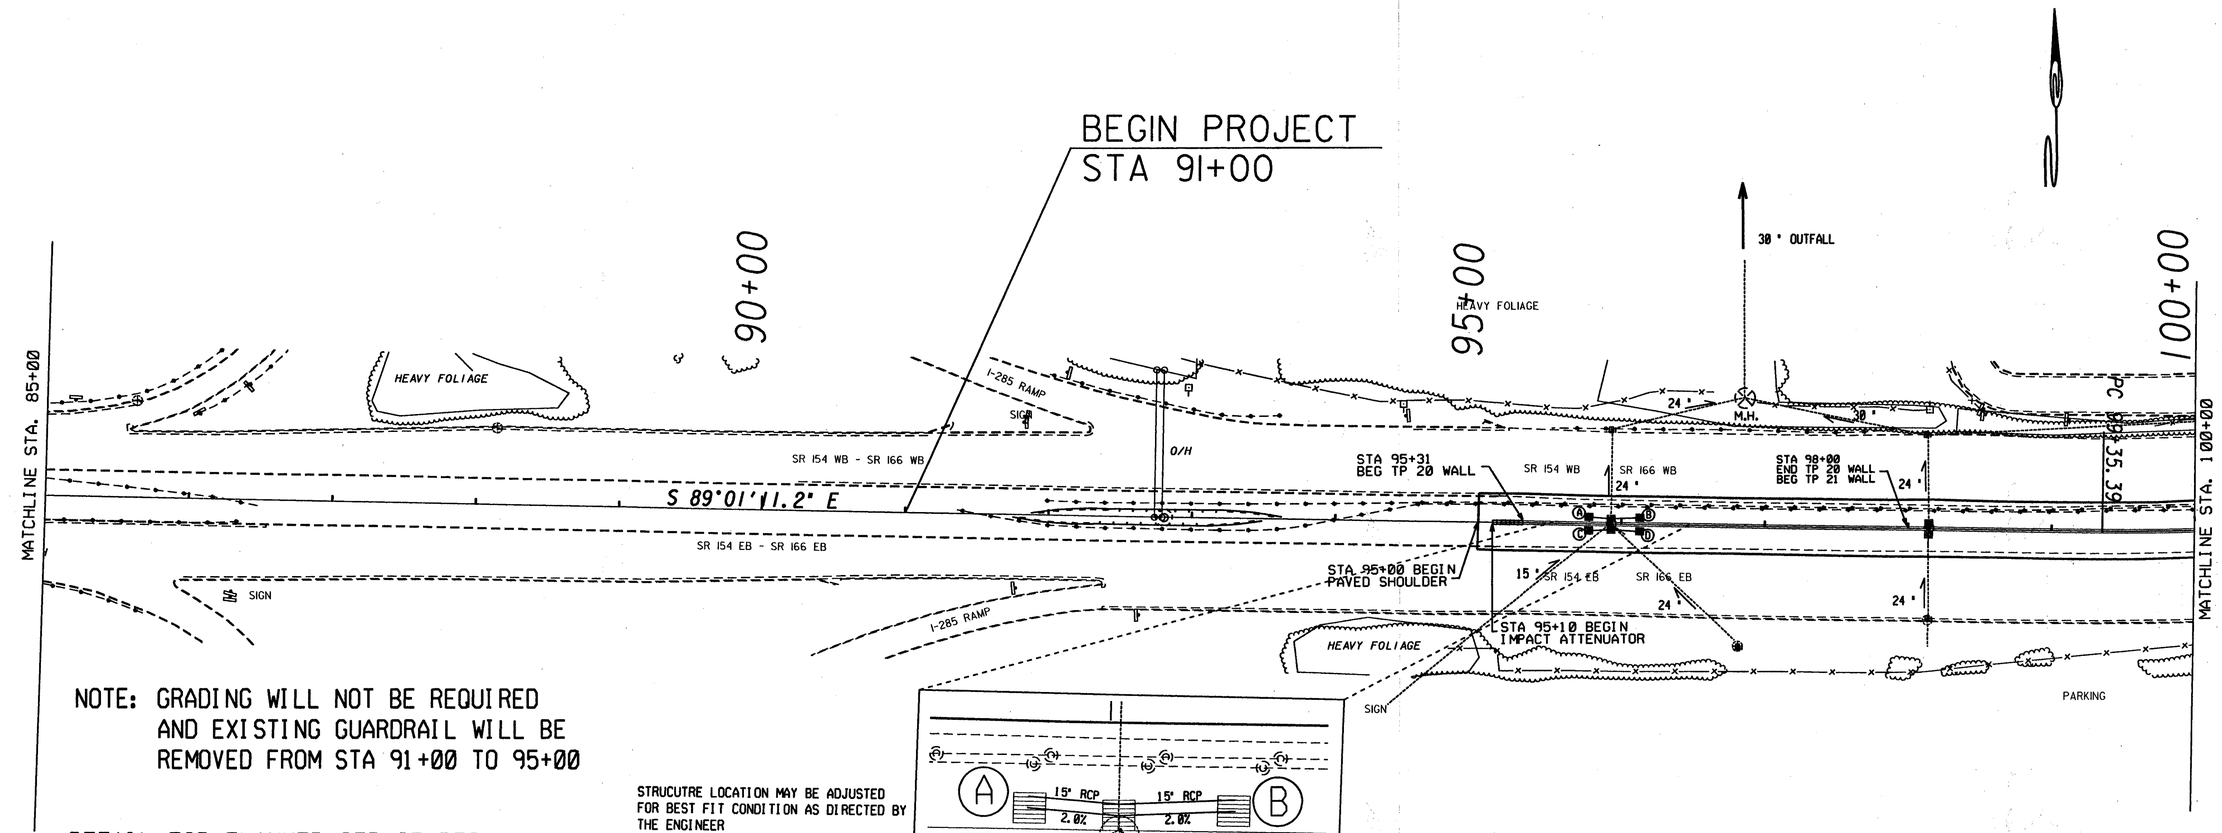

NOTE: GRADING WILL NOT BE REQUIRED AND EXISTING GUARDRAIL WILL BE REMOVED FROM STA 91+00 TO 95+00

STRUCUTRE LOCATION MAY BE ADJUSTED FOR BEST FIT CONDITION AS DIRECTED BY THE ENGINEER

INVERT ELEVATION
A 940.46'
B 940.37'
C 940.30'
D 940.16'

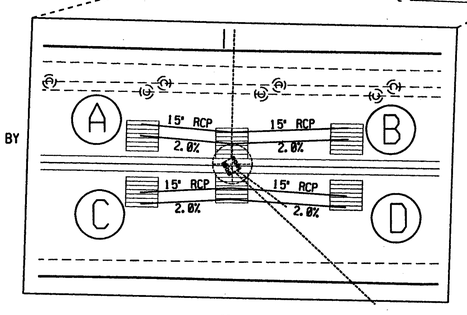

DETAIL FOR FLANKER STRUCTURES
(MODIFIED 1019A)

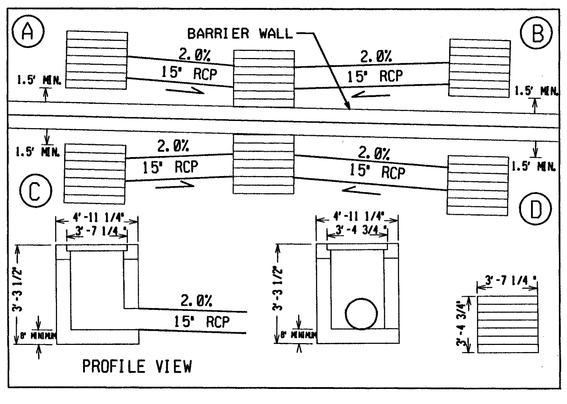

STA. 91+75 TO 92+51 RT REQD:
50 LIN FT W-BEAM GUARDRAIL,
GA STD 4010; 2 EA TYPE 12
ANCHORS, GA STD 4040

STA. 91+87 TO 92+63 LT REQD:
50 LIN FT W-BEAM GUARDRAIL,
GA STD 4010; 2 EA TYPE 12
ANCHORS, GA STD 4040

STA 95+10 REQD:
1 EA - GUARDRAIL
IMPACT ATTENUATOR,
TYPE P - B

Ⓐ STA 95+83 LEFT
MODIFIED STD 1019-A
REQ'D DROP INLET

STA 95+83 TO 95+93 LEFT REQ'D
10 FT OF 15" CONCRETE STORM DRAIN PIPE

Ⓒ STA 95+83 RIGHT
MODIFIED STD 1019-A
REQ'D DROP INLET

STA 95+83 TO 95+93 RIGHT REQ'D
10 FT OF 15" CONCRETE STORM DRAIN PIPE

STA 95+93
GA STD 5001M-2 GP1
REQ'D DROP INLET

Ⓑ STA 96+13 LEFT
MODIFIED STD 1019-A
REQ'D DROP INLET

STA 96+13 TO 95+93 LEFT REQ'D
20 FT OF 15" CONCRETE STORM DRAIN PIPE

Ⓓ STA 96+13 RIGHT
MODIFIED STD 1019-A
REQ'D DROP INLET

STA 96+13 TO 95+93 RIGHT REQ'D
20 FT OF 15" CONCRETE STORM DRAIN PIPE

STA 98+14
GA STD 5001M-2 GP1
REQ'D DROP INLET

SCALE IN FEET
0 50 100 200

STATE ROUTE 166 - LANGFORD PKWY
MEDIAN IMPROVEMENT

PLAN SHEET

SHEET NO.
1 OF 18