STATE	PROJECT NUMBER	SHEET NO.	TOTAL SHEETS
GA.	NHS-M001-00(732)	10	159

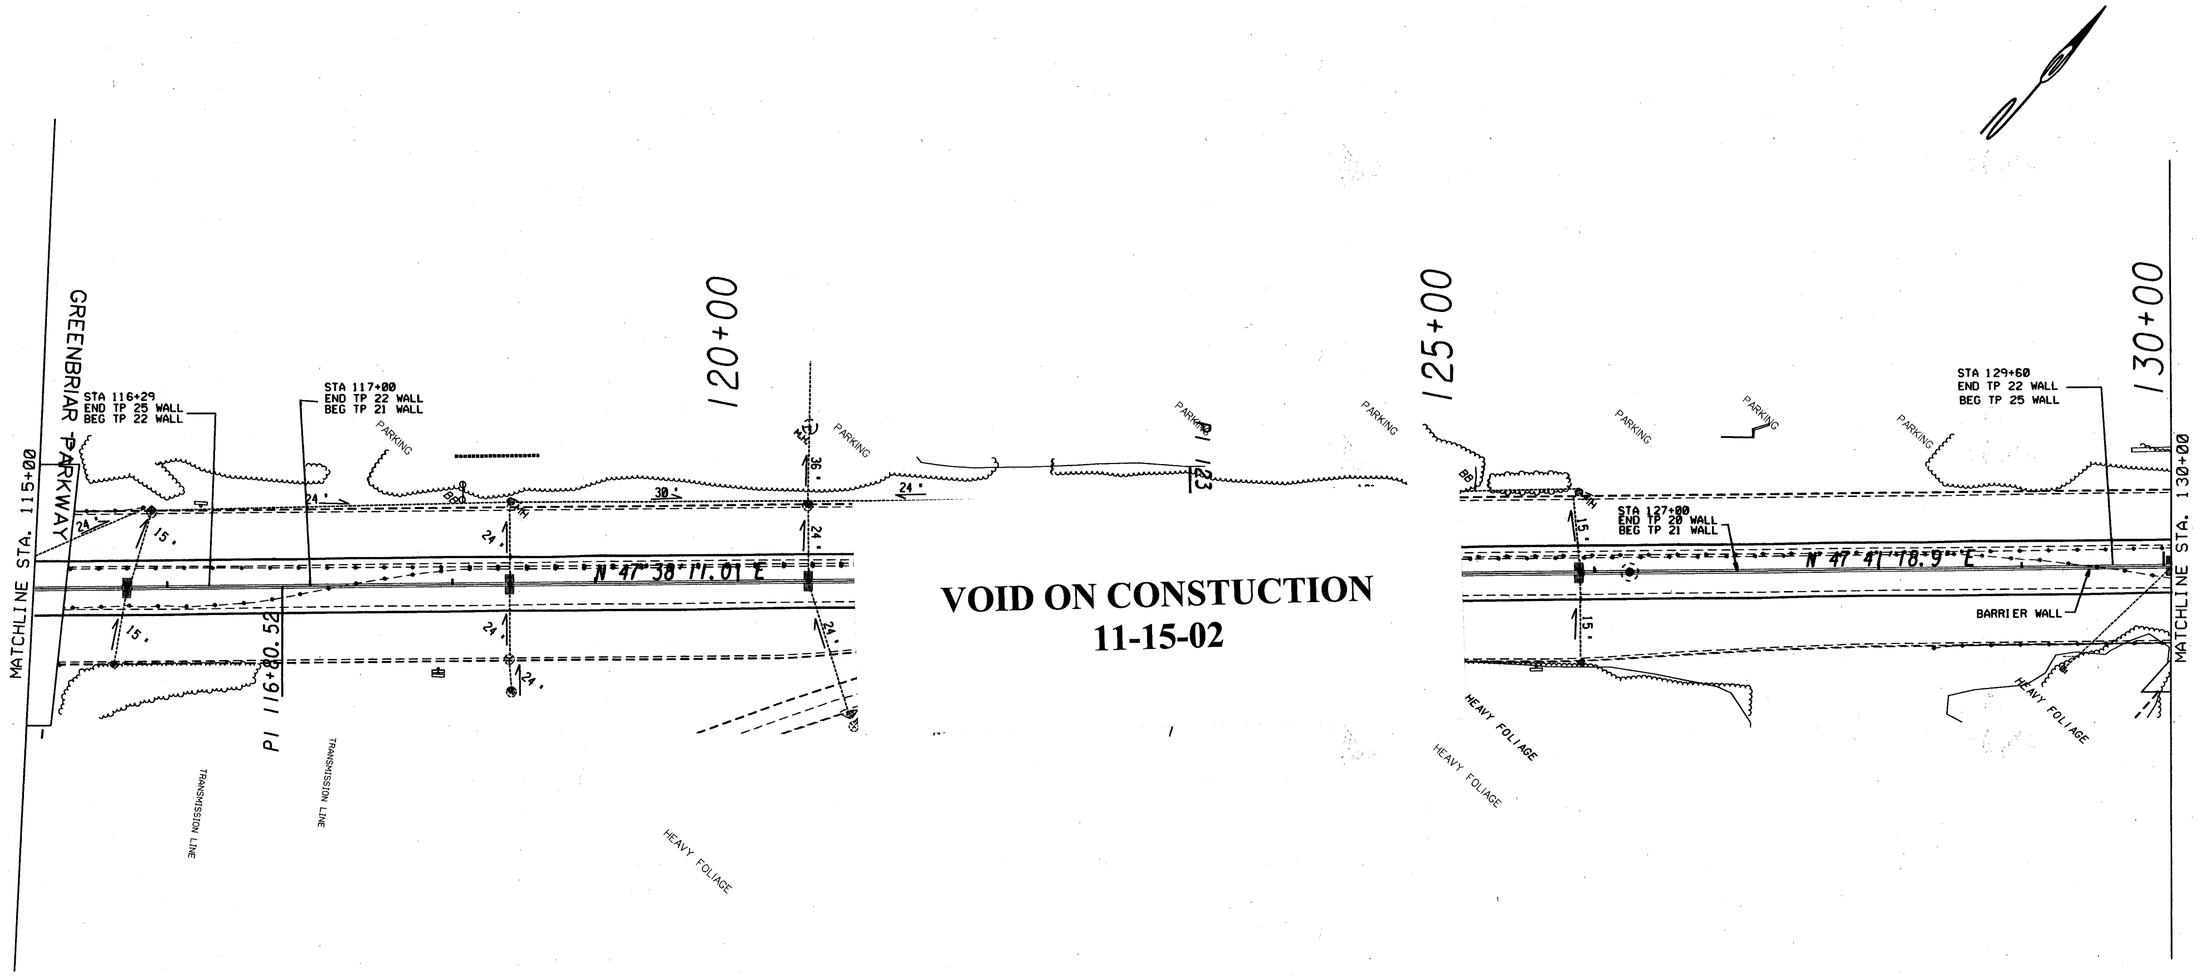

VOID ON CONSTUCTION
11-15-02

STA 115+72
GA STD 5001 M-2 GP1
REQ'D DROP INLET

STA 118+41
GA STD 5001 M-2 GP1
REQ'D DROP INLET

STA 120+50
GA STD 5001 M-2 GP1
REQ'D DROP INLET

STA 125+90
GA STD 5001 M-2 GP1
REQ'D DROP INLET

ATMS POLE STA 126+25

SCALE IN FEET
0 50 100 200

STATE ROUTE 166 - LANGFORD PKWY
MEDIAN IMPROVEMENT

PLAN SHEET

SHEET NO.
3 OF 18