STATE	PROJECT NUMBER	SHEET NO.	TOTAL SHEETS
GA.	NHS-M001-00(732)	11	159

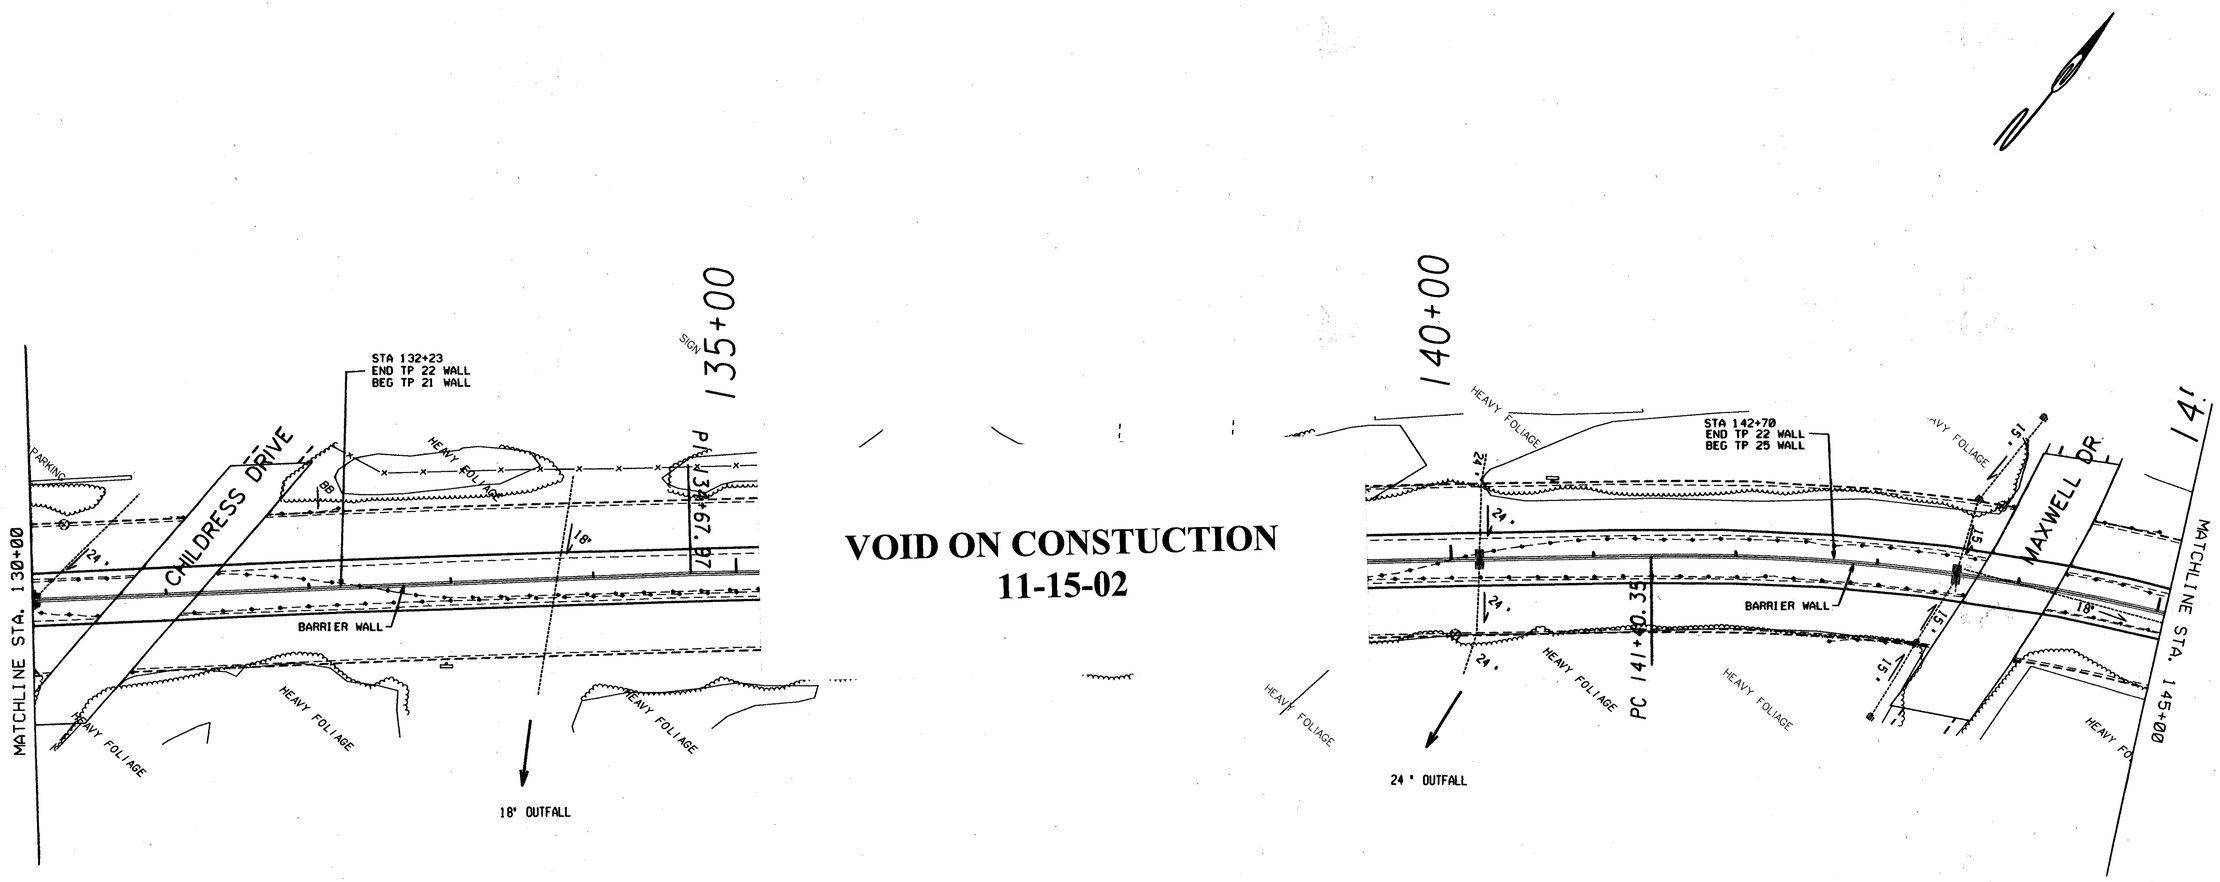

VOID ON CONSTUCTION
11-15-02

STA 130+06
GA STD 5001M-2 GP1
REQ'D DROP INLET

STA 140+20
GA STD 5001M-2 GP1
REQ'D DROP INLET

STA 143+56
GA STD 5001M-2 GP1
REQ'D DROP INLET

SCALE IN FEET
0 50 100 200

STATE ROUTE 166 - LANGFORD PKWY
MEDIAN IMPROVEMENT

PLAN SHEET

SHEET NO.
4 OF 18