STATE	PROJECT NUMBER	SHEET NO.	TOTAL SHEETS
GA.	NHS-M001-00(732)	12	159

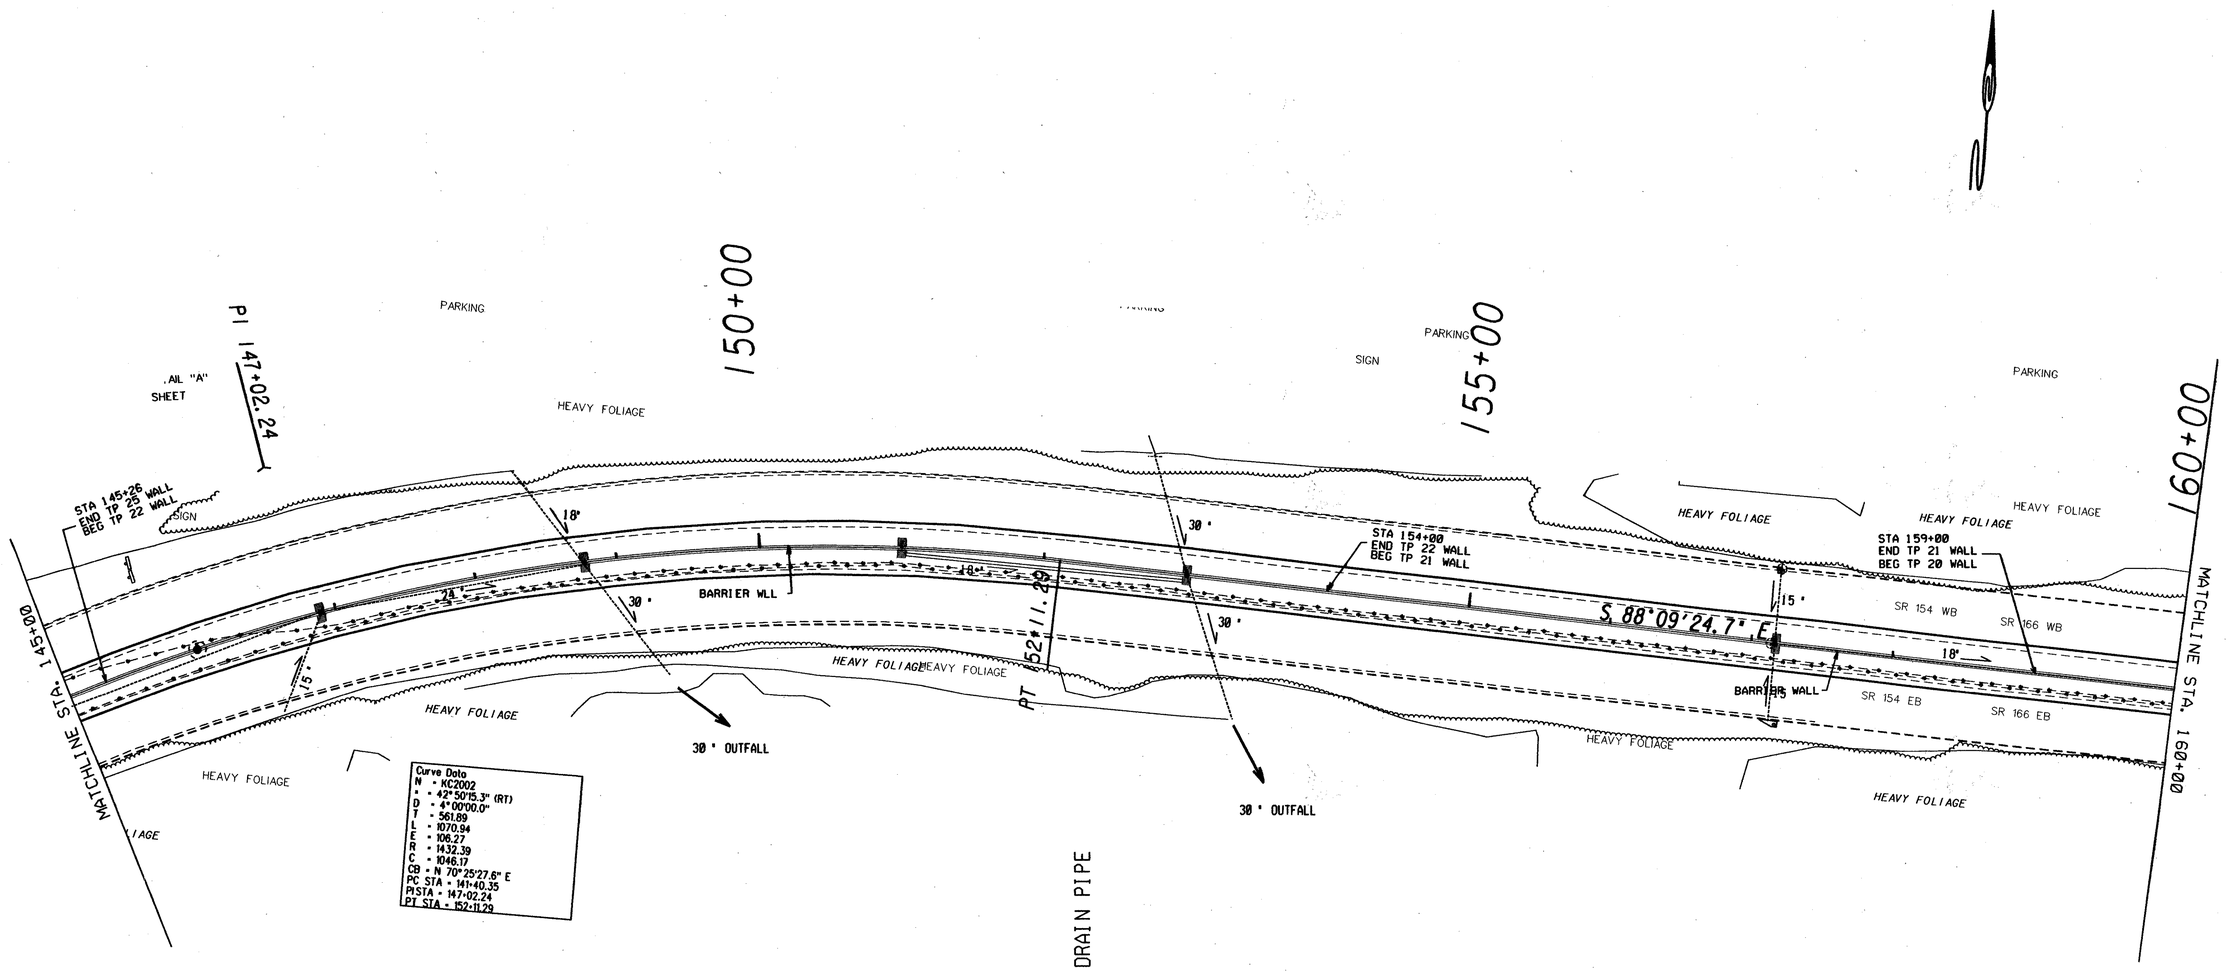

ATMS POLE STA 146+00

STA 146+89
GA STD 5001 M-2 GP1
REQ'D DROP INLET

STA 148+78
GA STD 5001 M-2 GP1
REQ'D DROP INLET

STA 151+00
GA STD 5001 M-2 GP1
REQ'D DROP INLET

STA 151+00 TO 153+01 REQ'D
201 FT OF 18" CONCRETE STORM DRAIN PIPE

STA 153+00
GA STD 5001 M-2 GP1
REQ'D DROP INLET

STA 157+16
GA STD 5001 M-2 GP1
REQ'D DROP INLET

SCALE IN FEET
0 50 100 200

STATE ROUTE 166 - LANGFORD PKWY
MEDIAN IMPROVEMENT

PLAN SHEET

SHEET NO.
5 OF 18