STATE	PROJECT NUMBER	SHEET NO.	TOTAL SHEETS
GA.	NHS-M001-00(732)	14	159

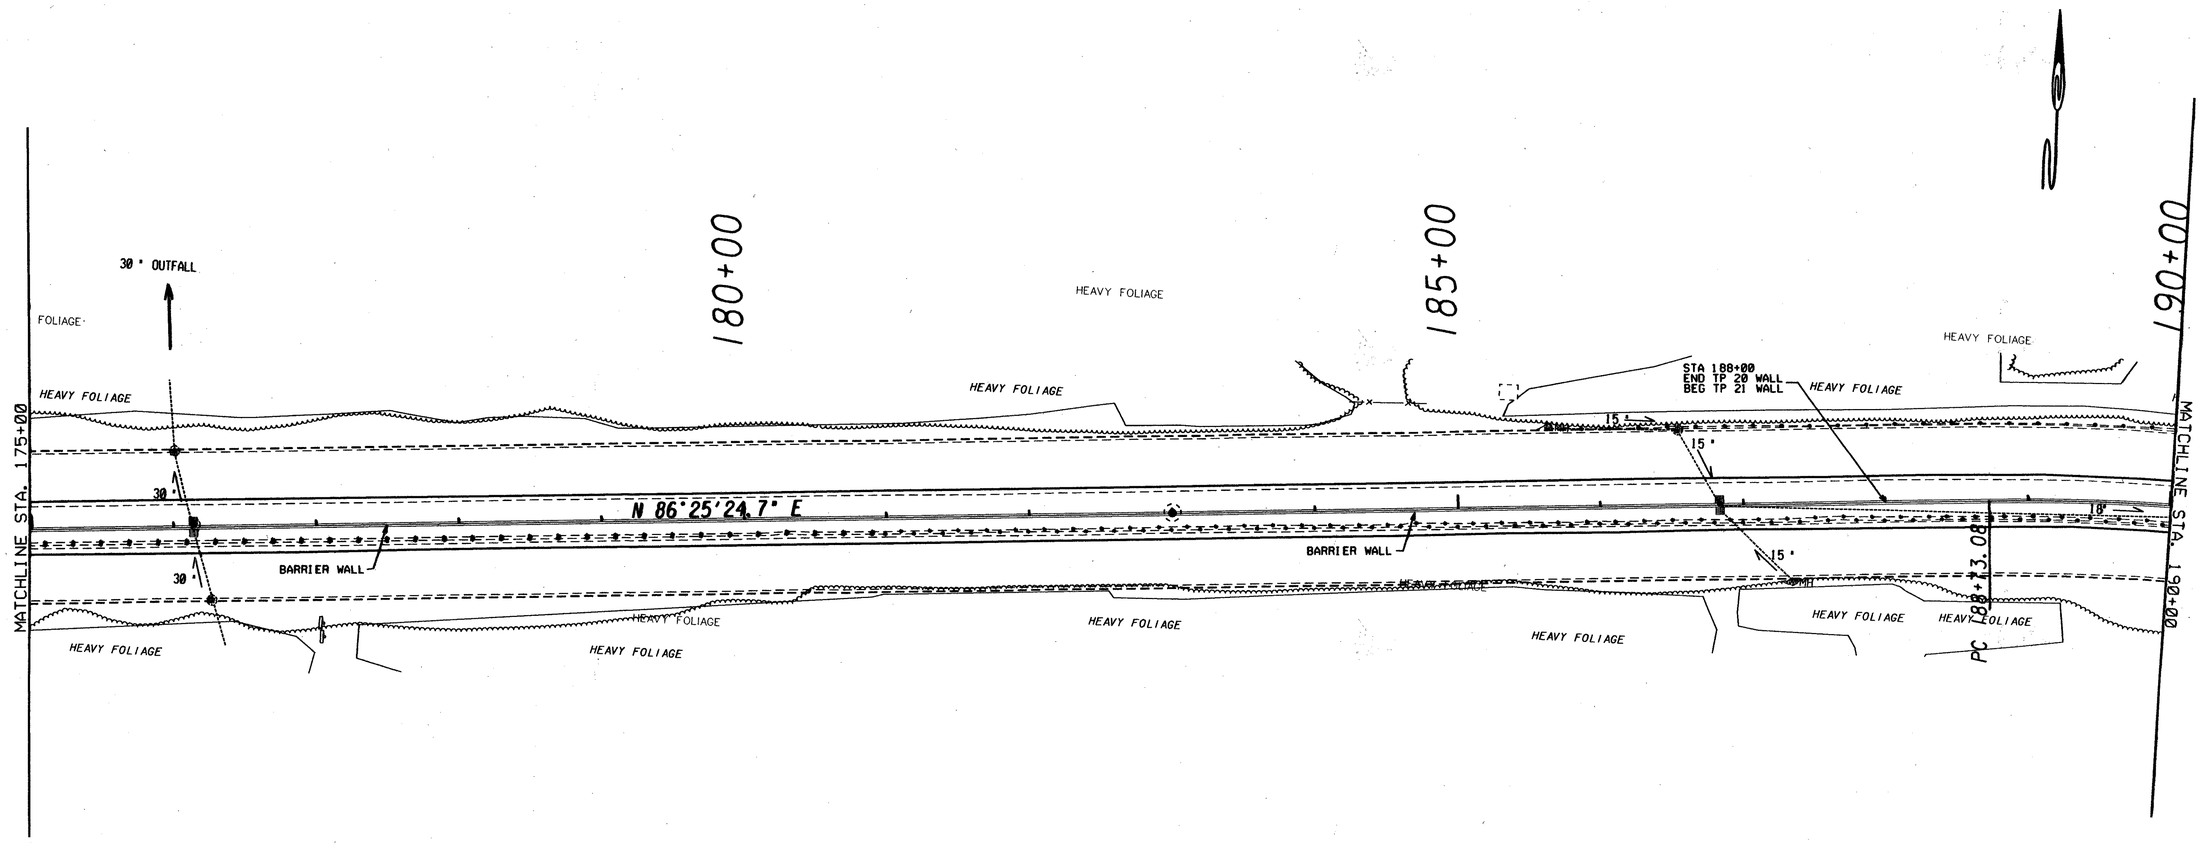

STA 176+14
GA STD 5001 M-2 GP1
REQ'D DROP INLET

ATMS POLE STA 183+00

STA 186+83
GA STD 5001 M-2 GP1
REQ'D DROP INLET

SCALE IN FEET
0 50 100 200

STATE ROUTE 166 - LANGFORD PKWY
MEDIAN IMPROVEMENT

PLAN SHEET

SHEET NO.
7 OF 18