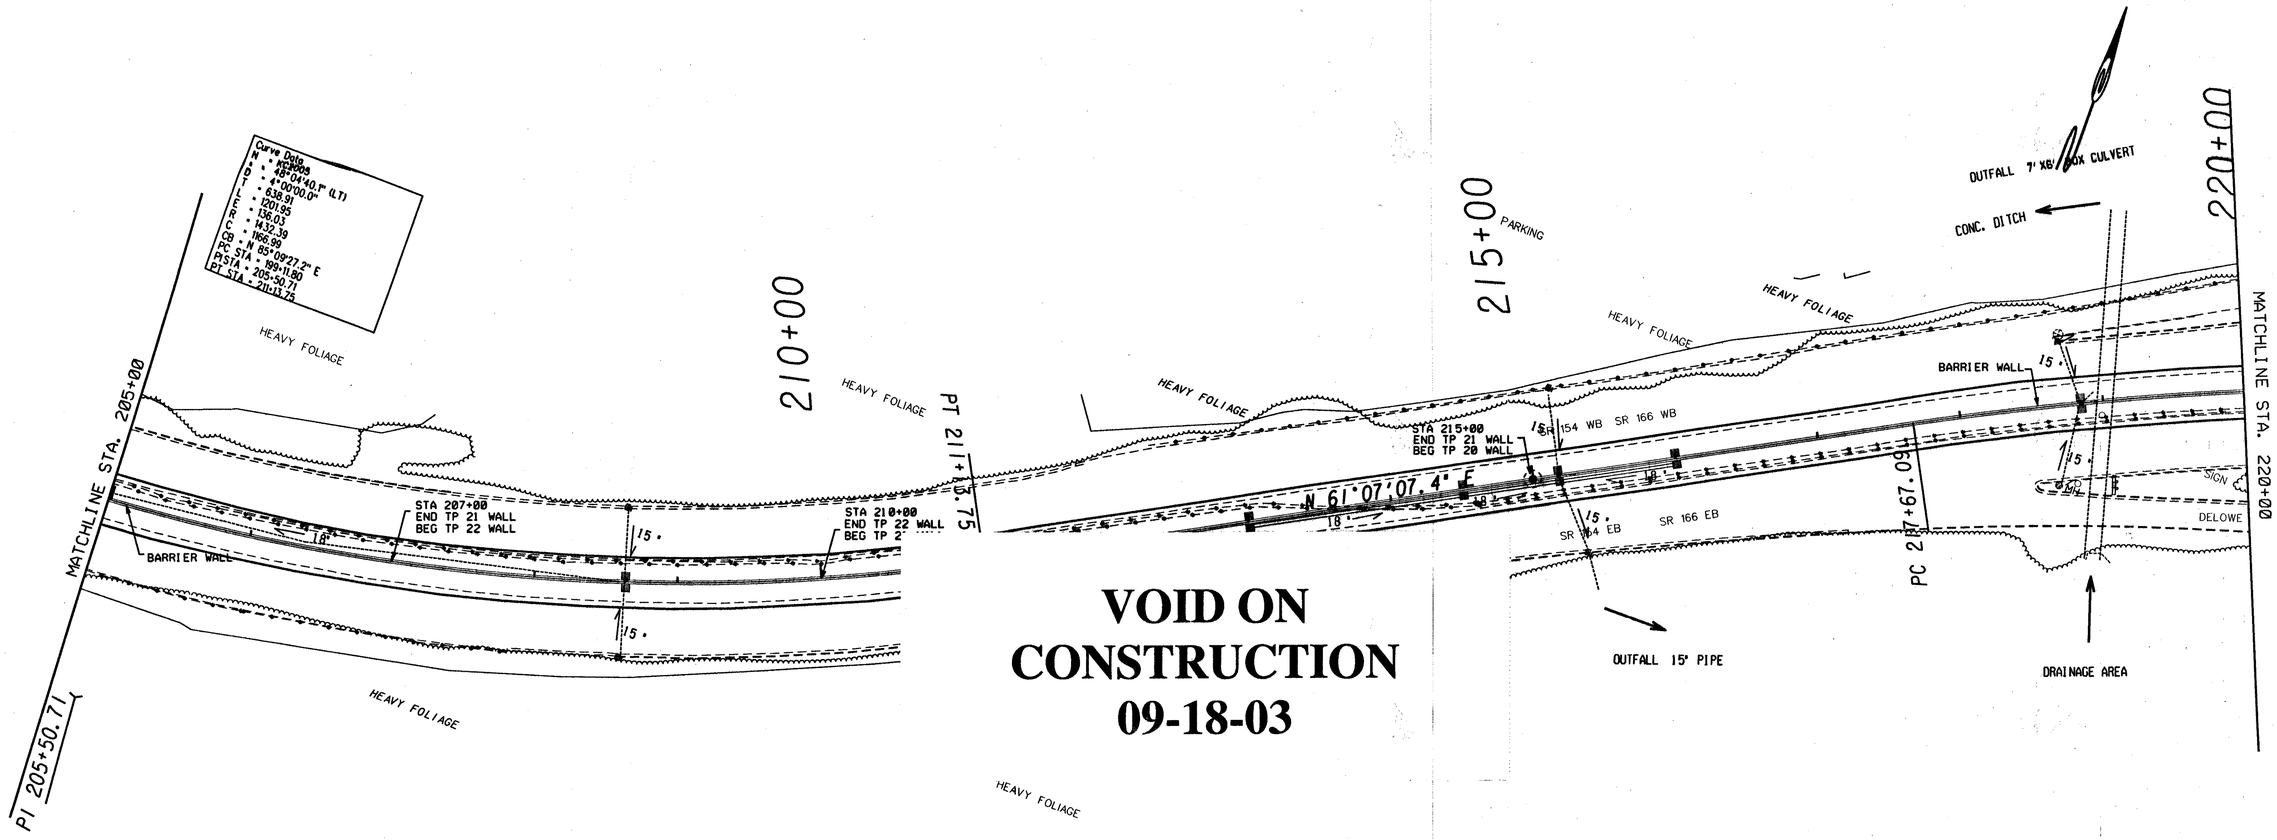

VOID ON CONSTRUCTION 09-18-03

NOTE: LOCATIONS FOR ATMS POLES THROUGHOUT PROJECT IS FOR INFORMATION ONLY

STA 208+64
GA STD 5001 M-2 GP1
REQ'D DROP INLET

STA 213+00
GA STD 5001 M-2 GP1
REQ'D DROP INLET

STA 213+00 TO 214+50 REQ'D
150 FT OF 18" CONCRETE STORM DRAIN PIPE

STA 214+50 TO 215+18 REQ'D
68 FT OF 18" CONCRETE STORM DRAIN PIPE

STA 214+50
GA STD 5001 M-2 GP1
REQ'D DROP INLET

ATMS POLE STA 215+00

STA 215+18
GA STD 5001 M-2 GP1
REQ'D DROP INLET

STA 215+18 TO 216+00 REQ'D
82 FT OF 18" CONCRETE STORM DRAIN PIPE

STA 216+00.00
GA STD 5001 M-2 GP1
REQ'D DROP INLET

STA 218+85
GA STD 5001 M-2 GP1
REQ'D DROP INLET

SCALE IN FEET
0 50 100 200

STATE ROUTE 166 - LANGFORD PKWY
MEDIAN IMPROVEMENT

PLAN SHEET