STATE	PROJECT NUMBER	SHEET NO.	TOTAL SHEETS
GA.	NHS-M001-00(732)	17	159

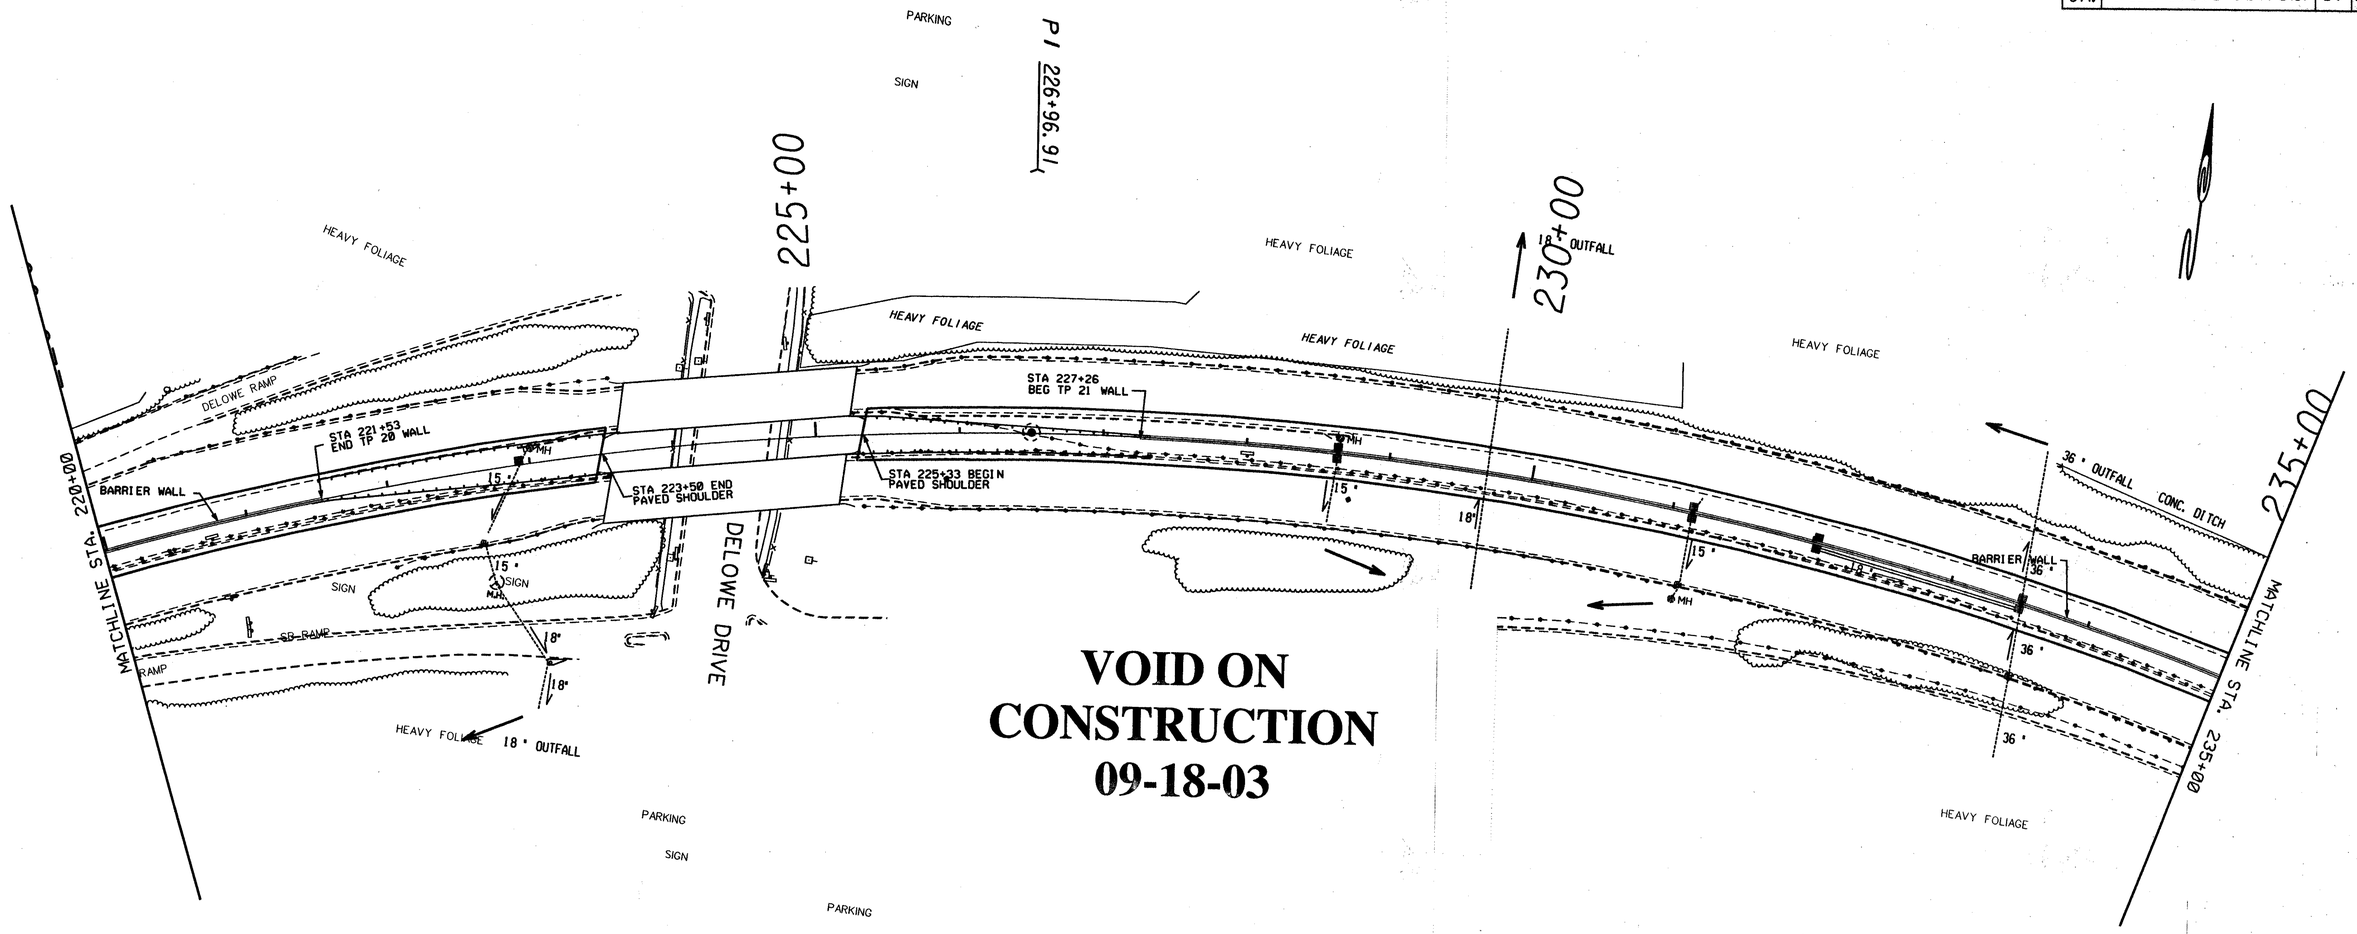

VOID ON CONSTRUCTION 09-18-03

STA. 221+51 TO 223+62 RT REQD:
1 EA - 21 FT T-BEAM CONNECTOR AT
CONC BARRIER, GA STD 4012C; 165 LF
"W" BEAM GUARDRAIL, GA STD 4010;
1 EA - TP 5 ANCHOR, GA STD 4013

STA. 221+47 TO 223+56 LT REQD:
1 EA - TP 1 ANCHOR GA STD 4012D;
201 LF "W" BEAM GUARDRAIL GA STD 4010;
1 EA - 8 FT T-BEAM CONNECTOR AT BRIDGE
GA STD 4012C

STA. 222+93
GA STD 1019A GP1
REQ'D DROP INLET

STA. 223+02 EXIST. CATCH BASIN
TO BE REMOVED AND PIPE PLUGGED
AS DIRECTED BY ENGINEER

STA. 225+25 TO 227+33 LT REQD:
1 EA - TP 1 ANCHOR GA STD 4012D;
166 LF "W" BEAM GUARDRAIL GA STD 4010;
1 EA - 8 FT T-BEAM CONNECTOR AT BRIDGE
GA STD 4012C

STA. 225+22 TO 227+31 LT REQD:
1 EA - 21 FT T-BEAM CONNECTOR AT
CONC BARRIER, GA STD 4012C; 165 LF
"W" BEAM GUARDRAIL, GA STD 4010;
1 EA - TP 5 ANCHOR, GA STD 4013

ATMS POLE STA. 226+50

STA. 228+64 EXISTING
CATCH BASIN TO BE REMOVED
OR PLUGGED AS DIRECTED BY ENG.

STA. 228+64
GA STD 5001M-2 GP1
REQ'D DROP INLET

STA. 231+14
GA STD 5001M-2 GP1
REQ'D DROP INLET

STA. 232+00
GA STD 5001M-2 GP1
REQ'D DROP INLET

STA. 233+51
GA STD 5001M-2 GP1
REQ'D DROP INLET

STA 232+00 TO 233+51 REQ'D
151 FT OF 18" CONCRETE STORM DRAIN PIPE

SCALE IN FEET
0 50 100 200

STATE ROUTE 166 - LANGFORD PKWY
MEDIAN IMPROVEMENT

PLAN SHEET

SHEET NO.
10 OF 18