STATE	PROJECT NUMBER	SHEET NO.	TOTAL SHEETS
GA.	NHS-M001-00(732)	18A	159

FOR USE ON CONSTRUCTION
ADDED TO PLANS 11-15-02

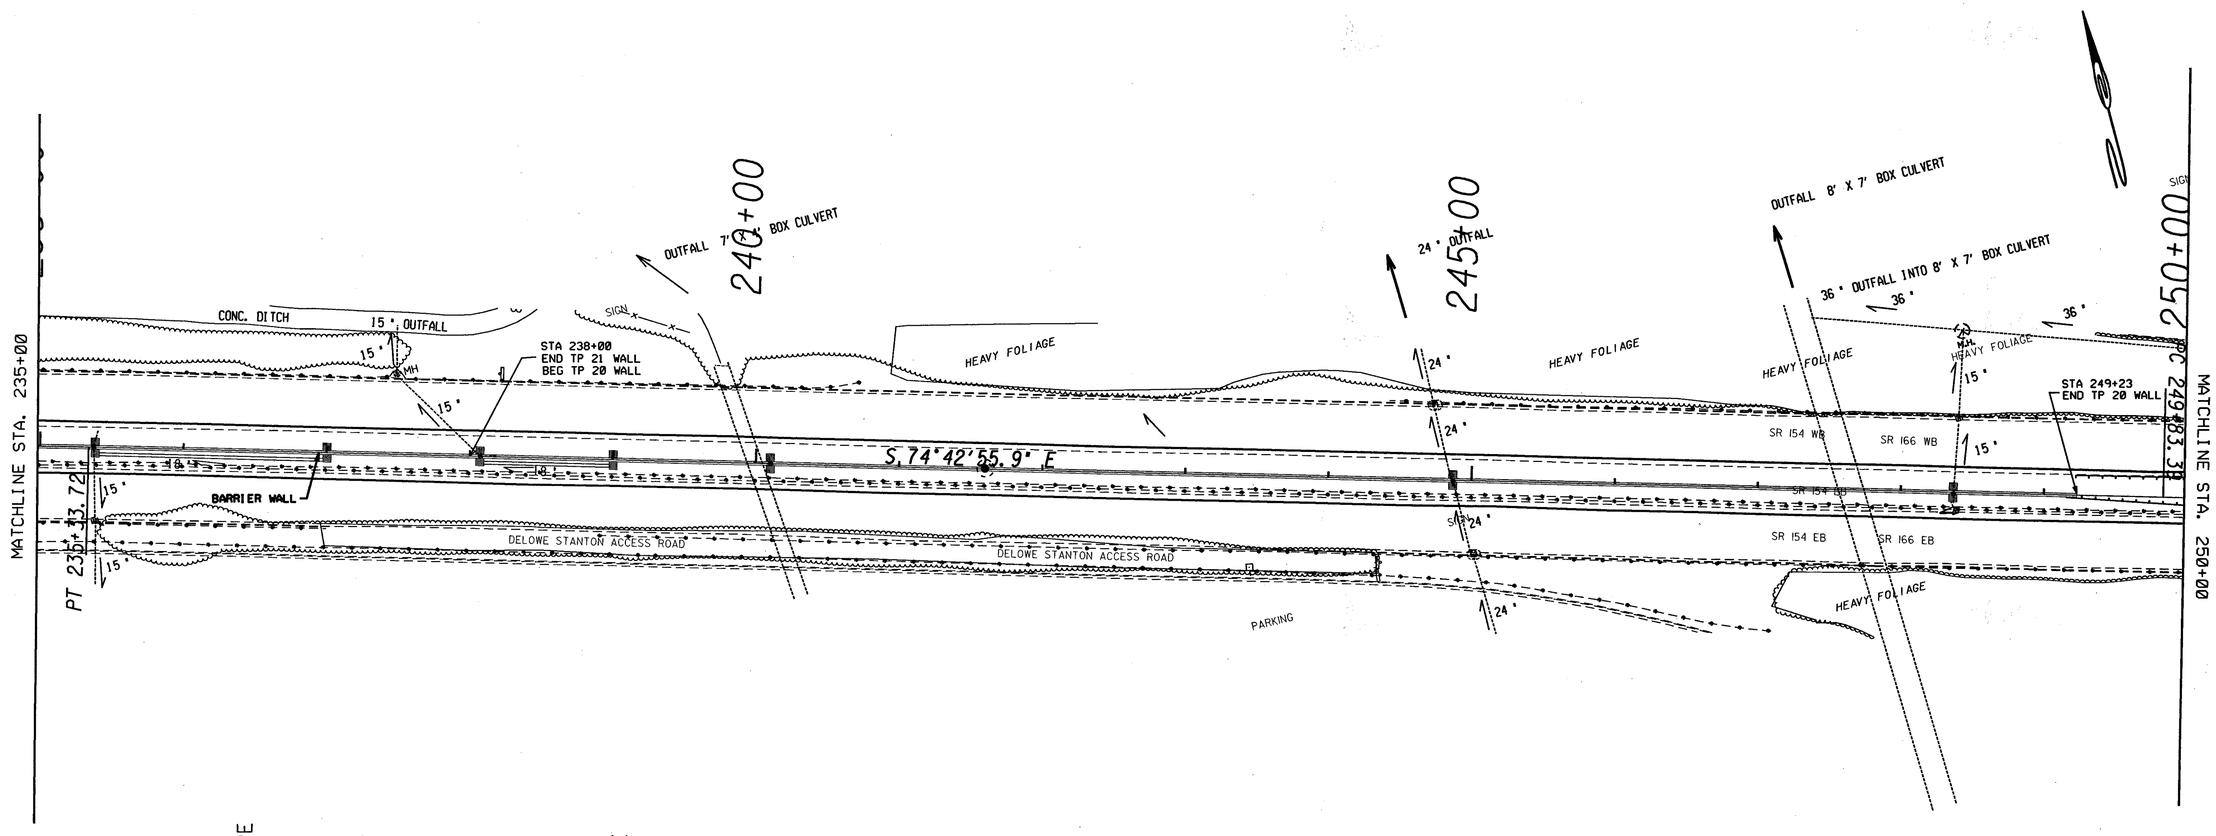

STA. 235+38
GA STD 5001M-2 GP1
REQ'D DROP INLET

STA 235+37 TO 237+00.00 REQ'D
163 FT. OF 18" CONCRETE STORM DRAIN PIPE

STA. 237+00
GA STD 5001M-2 GP1
REQ'D DROP INLET

STA. 238+08
GA STD 5001M-2 GP1
REQ'D DROP INLET

STA 238+08 TO 239+00 REQ'D
92 FT. OF 18" CONCRETE STORM DRAIN PIPE

STA. 239+00
GA STD 5001M-2 GP1
REQ'D DROP INLET

STA. 240+11
GA STD 5001M-2 GP1
REQ'D DROP INLET

ATMS POLE STA. 241+60

STA. 244+88
GA STD 5001M-2 GP1
REQ'D DROP INLET

STA. 248+37
GA STD 5001M-2 GP1
REQ'D DROP INLET

STA. 248+39 EXISTING
CATCH BASIN TO BE REMOVED
OR PLUGGED AS DIRECTED BY ENG.

SCALE IN FEET
0 50 100 200

STATE ROUTE 166 - LANGFORD PKWY
MEDIAN IMPROVEMENT

PLAN SHEET

SHEET NO.
11 OF 18