STATE	PROJECT NUMBER	SHEET NO.	TOTAL SHEETS
GA.	NHS-M001-00(732)	19	159

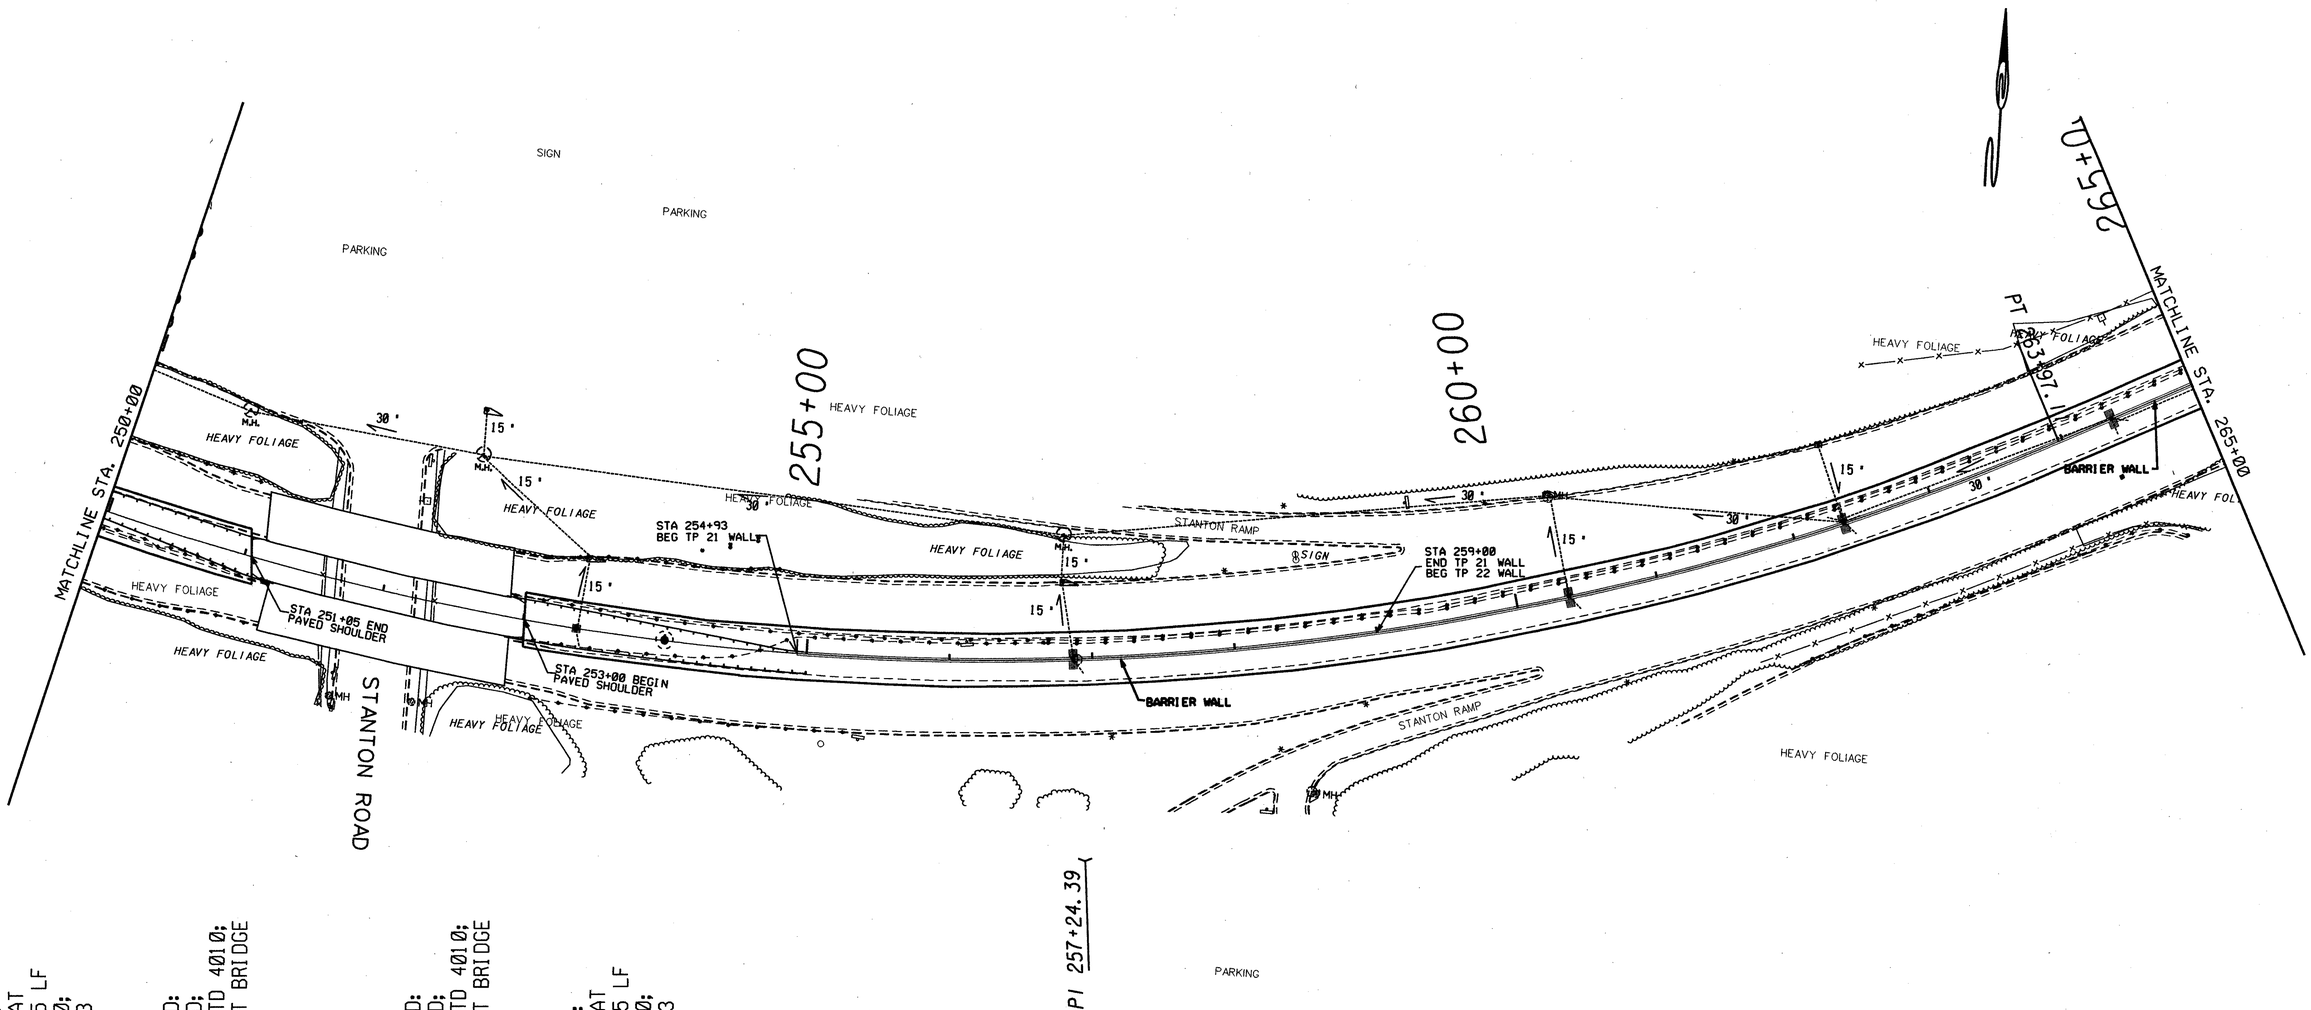

STA. 249+15 TO 251+22 RT REQD:
1 EA - 21 FT T-BEAM CONNECTOR AT
CONC BARRIER, GA STD 4012C; 165 LF
"W" BEAM GUARDRAIL, GA STD 4010;
1 EA - TP 5 ANCHOR, GA STD 4013

STA. 249+22 TO 251+12 LT REQD:
1 EA - TP 1 ANCHOR GA STD 4012D;
182 LF "W" BEAM GUARDRAIL GA STD 4010;
1 EA - 8 FT T-BEAM CONNECTOR AT BRIDGE
GA STD 4012C

STA. 252+89 TO 255+03 RT REQD:
1 EA - TP 1 ANCHOR GA STD 4012D;
206 LF "W" BEAM GUARDRAIL GA STD 4010;
1 EA - 8 FT T-BEAM CONNECTOR AT BRIDGE
GA STD 4012C

STA. 252+92 TO 255+00 LT REQD:
1 EA - 21 FT T-BEAM CONNECTOR AT
CONC BARRIER, GA STD 4012C; 165 LF
"W" BEAM GUARDRAIL, GA STD 4010;
1 EA - TP 5 ANCHOR, GA STD 4013

STA 253+37 REQD:
DROP INLET
GA STD 1019A, GP1

ATMS POLE STA. 254+00

STA 256+87
GA STD 5001M-2 GP1
REQ'D DROP INLET

STA 260+38
GA STD 5001M-2 GP1
REQ'D DROP INLET

STA 262+37
GA STD 5001M-2 GP1
REQ'D DROP INLET

STA 264+37
GA STD 5001M-2 GP1
REQ'D DROP INLET

SCALE IN FEET
0 50 100 200

STATE ROUTE 166 - LANGFORD PKWY
MEDIAN IMPROVEMENT

PLAN SHEET

SHEET NO.
12 OF 18