STATE	PROJECT NUMBER	SHEET NO.	TOTAL SHEETS
GA.	NHS-M001-00(732)	20	159

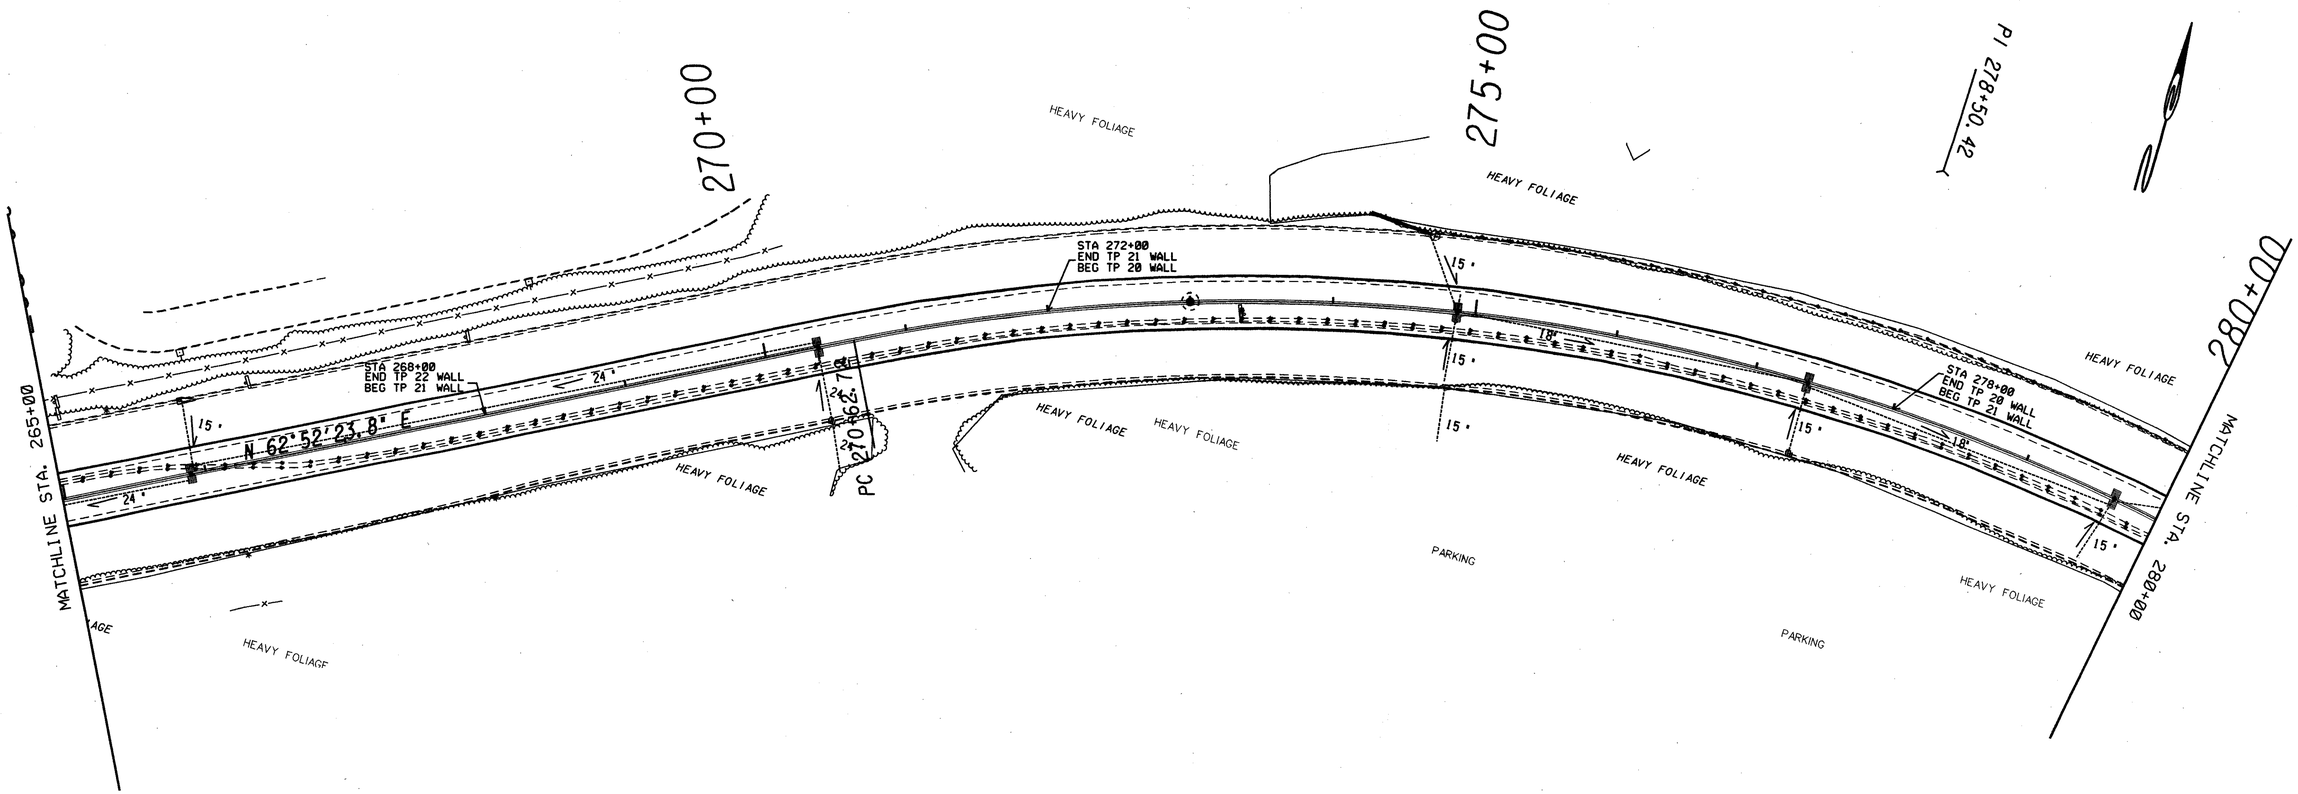

STA 265+90
GA STD 5001 M-2 GP1
REQ'D DROP INLET

STA 270+38
GA STD 5001 M-2 GP1
REQ'D DROP INLET

ATMS POLE STA. 273+00

STA 274+88
GA STD 5001 M-2 GP1
REQ'D DROP INLET

STA 277+38
GA STD 5001 M-2 GP1
REQ'D DROP INLET

STA 279+67
GA STD 5001 M-2 GP1
REQ'D DROP INLET

SCALE IN FEET
0 50 100 200

STATE ROUTE 166 - LANGFORD PKWY
MEDIAN IMPROVEMENT

PLAN SHEET

SHEET NO.
13 OF 18