STA. 310+86 EXISTING
CATCH BASIN TO BE REMOVED
OR PLUGGED AS DIRECTED BY ENG.

STA 310+86 (LT)
GA STD 5001M-1 GP1
REQ'D DROP INLET

ATMS POLE STA. 311+00

STA 315+06 LT
GA STD 5001M-1 GP1
REQ'D DROP INLET

STA 315+06 TO 316+00 REQ'D
94 FT OF 18" CONCRETE STORM DRAIN PIPE

STA 316+00 LT
GA STD 5001M-1 GP1
REQ'D DROP INLET

STA 316+00 TO 316+47 REQ'D
47 FT OF 18" CONCRETE STORM DRAIN PIPE

STA 316+47 LT
GA STD 5001M-1 GP1
REQ'D DROP INLET

STA 316+47 TO 317+50 REQ'D
103 FT OF 18" CONCRETE STORM DRAIN PIPE

STA. 316+46 EXISTING
CATCH BASIN TO BE REMOVED
OR PLUGGED AS DIRECTED BY ENG.

STA 317+50
GA STD 5001M-2 GP1
REQ'D DROP INLET

STA 318+93
GA STD 5001M-2 GP1
REQ'D DROP INLET

STA 320+56
GA STD 5001M-2 GP1
REQ'D DROP INLET

STA 320+56 TO 321+00 REQ'D
44 FT OF 18" CONCRETE STORM DRAIN PIPE

STA 321+00
GA STD 5001M-2 GP1
REQ'D DROP INLET

STA 323+47
GA STD 5001M-2 GP1
REQ'D DROP INLET

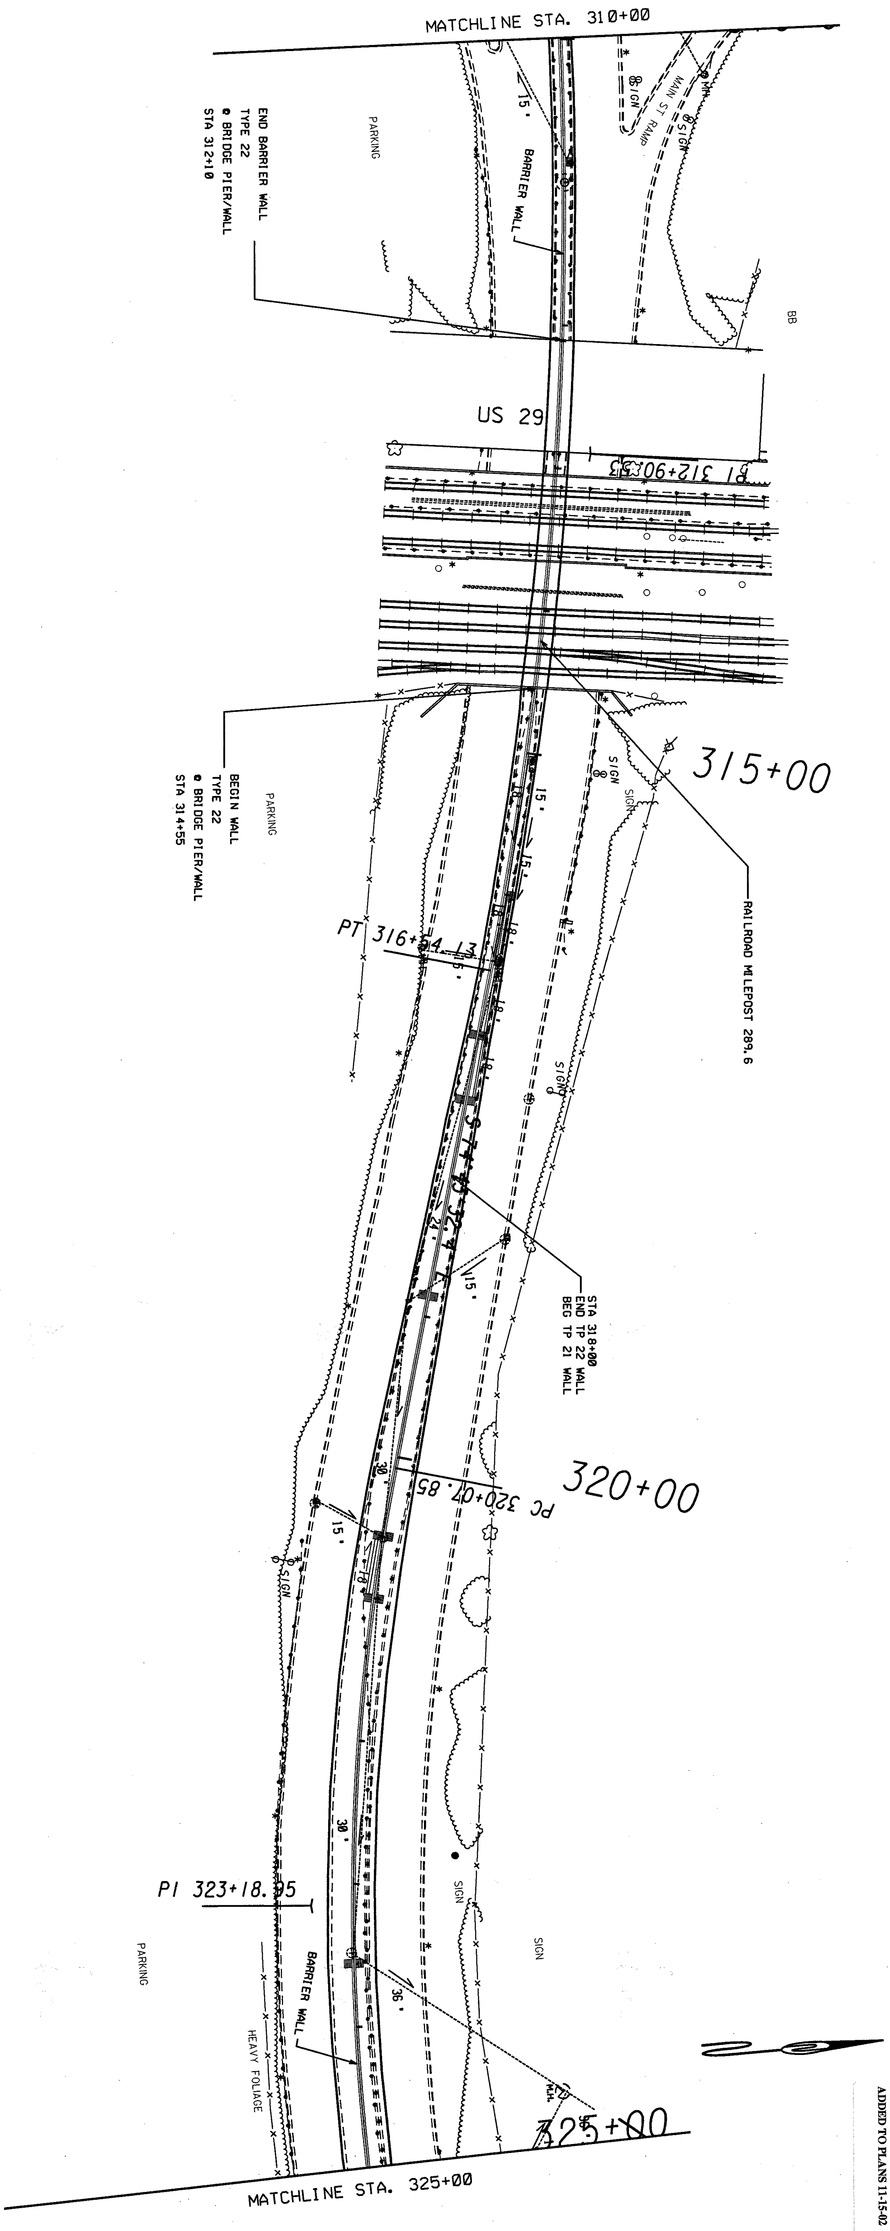

SCALE IN FEET
0 50 100 200

STATE ROUTE 166 - LANGFORD PKWY
MEDIAN IMPROVEMENT

PLAN SHEET

SHEET NO.
16 OF 18

FOR USE ON CONSTRUCTION
ADDED TO PLANS 11-15-02

STATE	PROJECT NUMBER	SHEET NO.	TOTAL SHEETS
GA.	NHS-M001-00(732)	23A	159

12/10/02 1:29:52 PM \\GDOT-DSN1\GOPLOT\OCE\D7 8830_MYLAR_OCF LEES X:\SQUAD11\M001732\SHT16.PRF D7-CHAMBLEE

12/10/02 1:29:52 PM \\GDOT-DSN1\GOPLOT\OCE\D7 8830_MYLAR_OCF LEES X:\SQUAD11\M001732\SHT16.PRF