| STATE | PROJECT NUMBER | SHEET NO. | TOTAL SHEETS |
|---|---|---|---|
| GA. | NHS-M001-00(732) | 26 | 159 |

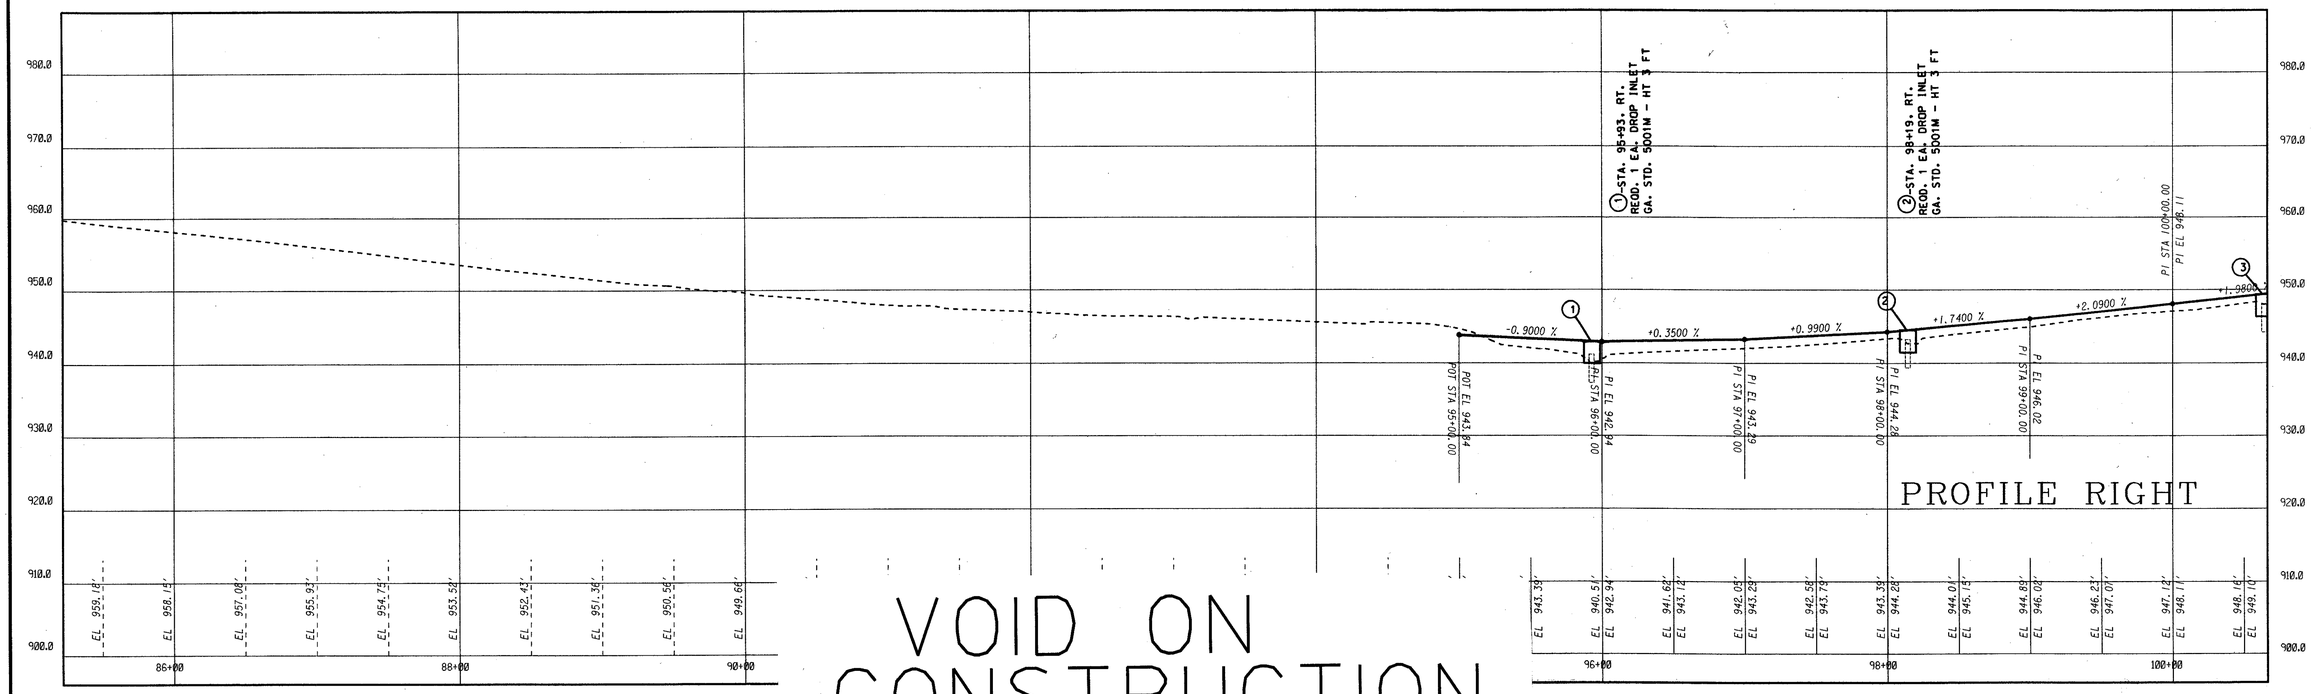


VOID ON CONSTRUCTION

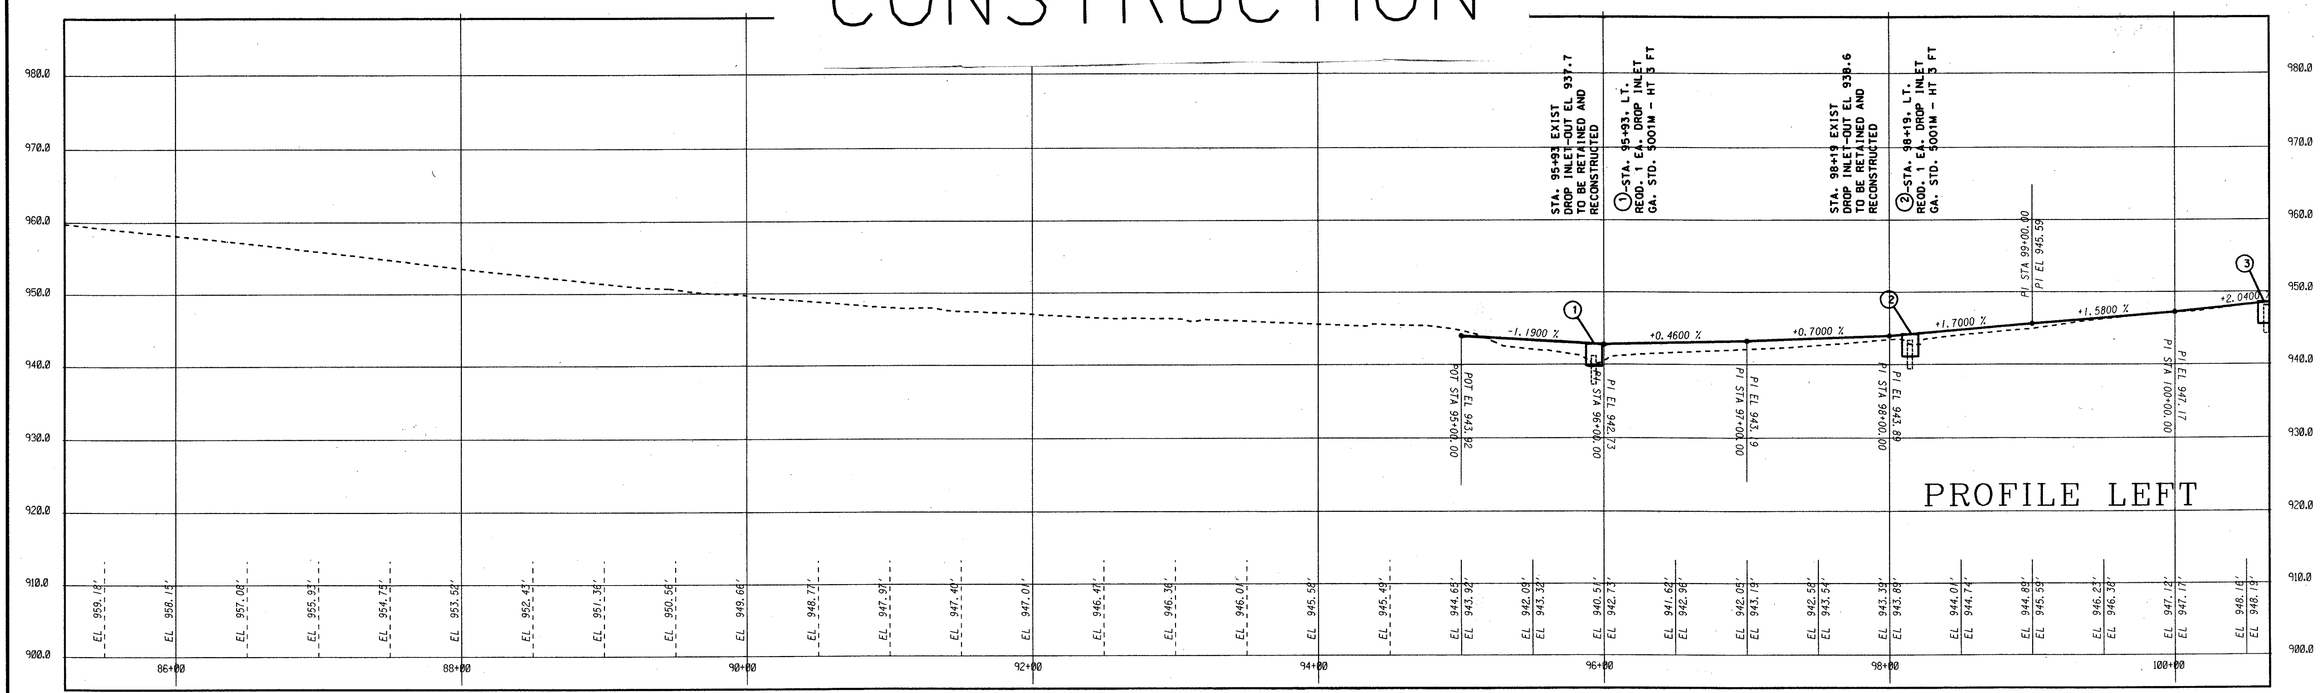


| | | | |
|---|---|---|---|
| 1"=50' HORIZ<br>1"=10' VERT | STATE ROUTE 166 - LANGFORD PKWY<br>MEDIAN IMPROVEMENT | PROFILE SHEET | SHEET NO.<br>1 OF 18 |