FOR USE ON CONSTRUCTION

STATE	PROJECT NUMBER	SHEET NO.	TOTAL SHEETS
GA.	NHS-M001-00(732)	35B	159

REV. 11-5-02
REV. 1-23-03

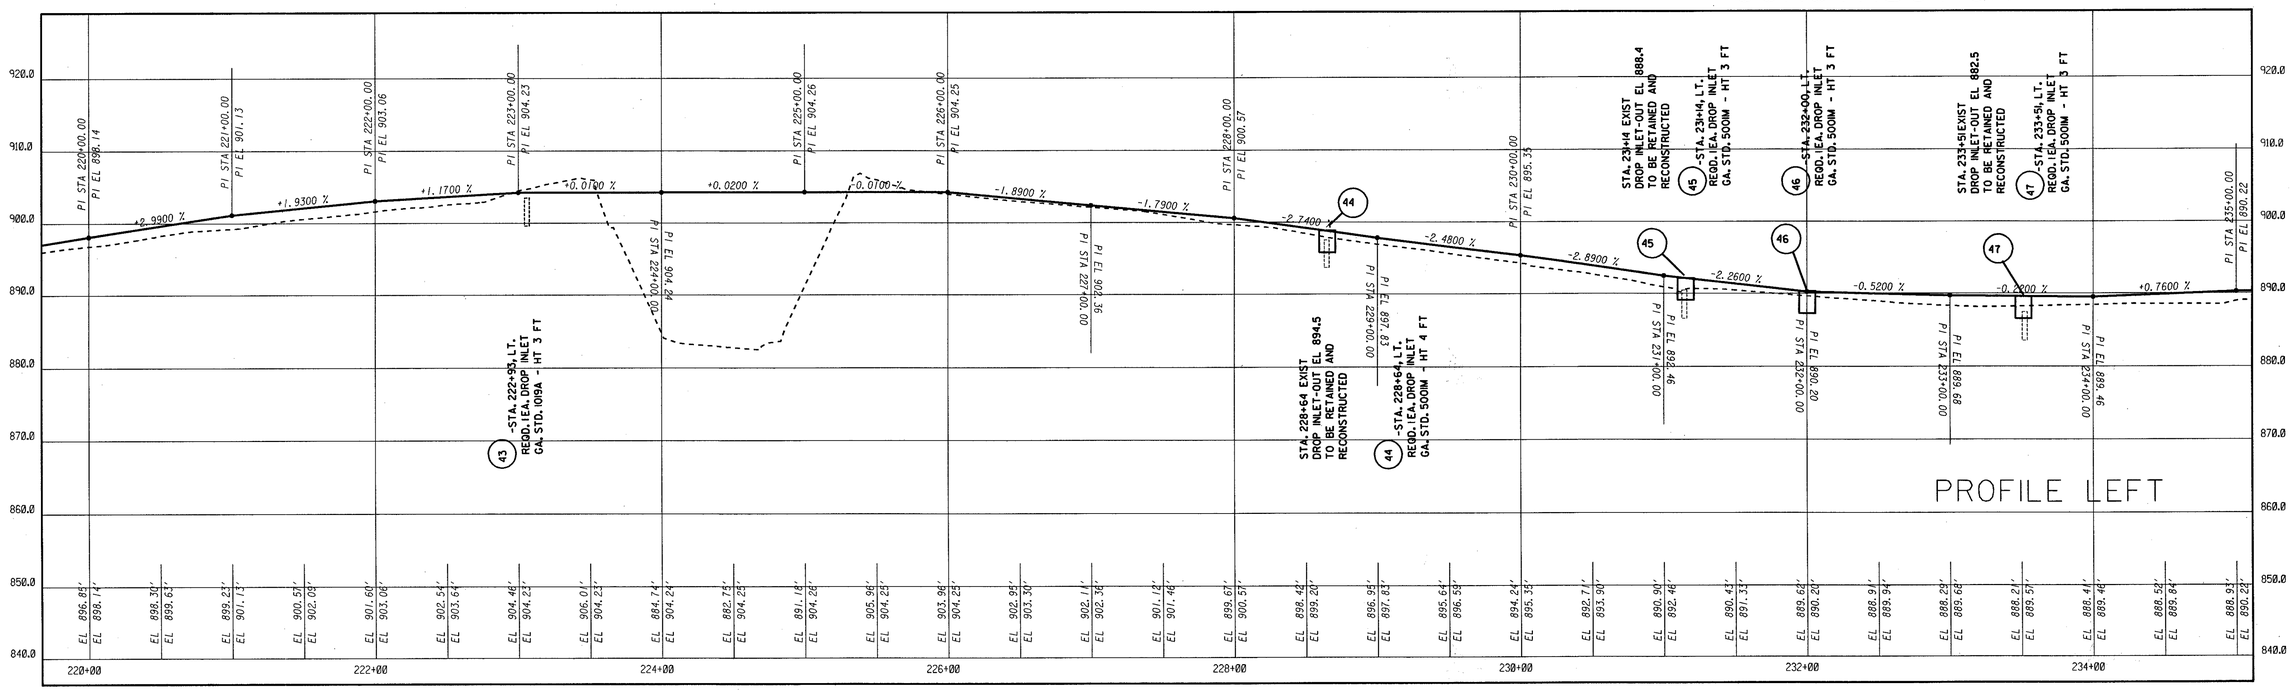

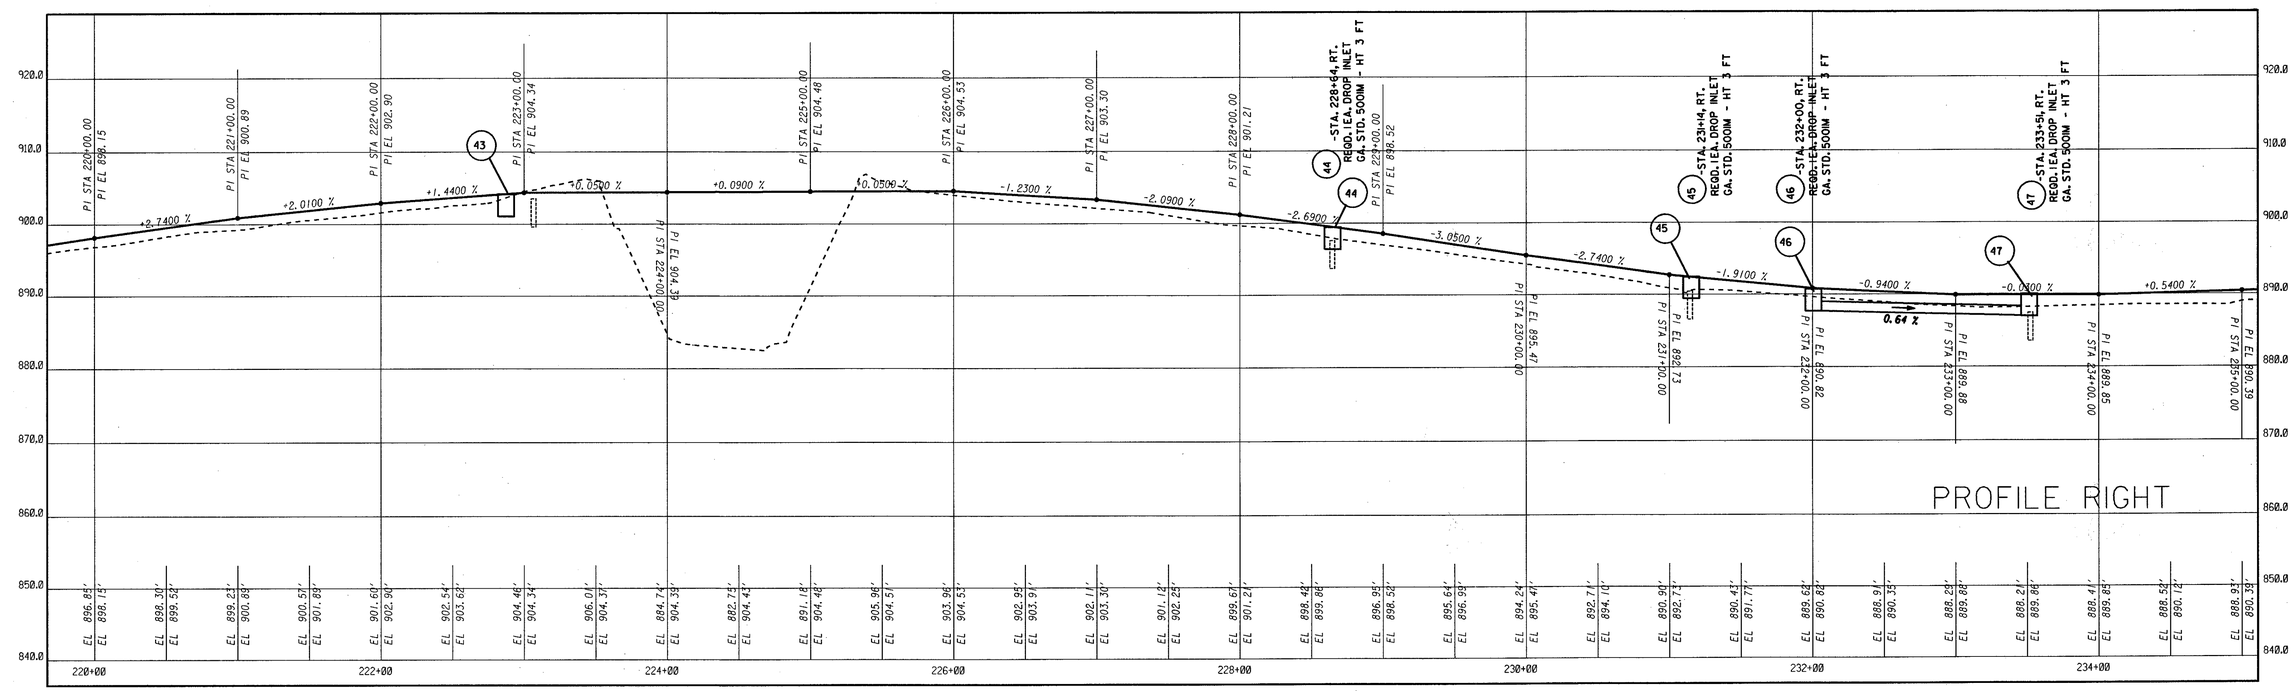

1"=50' HORIZ 1"=10' VERT	STATE ROUTE 166 - LANGFORD PKWY MEDIAN IMPROVEMENT	PROFILE SHEET	SHEET NO. 10 OF 18