STATE	PROJECT NUMBER	SHEET NO.	TOTAL SHEETS
GA.	NHS-M001-00(732)	38	159

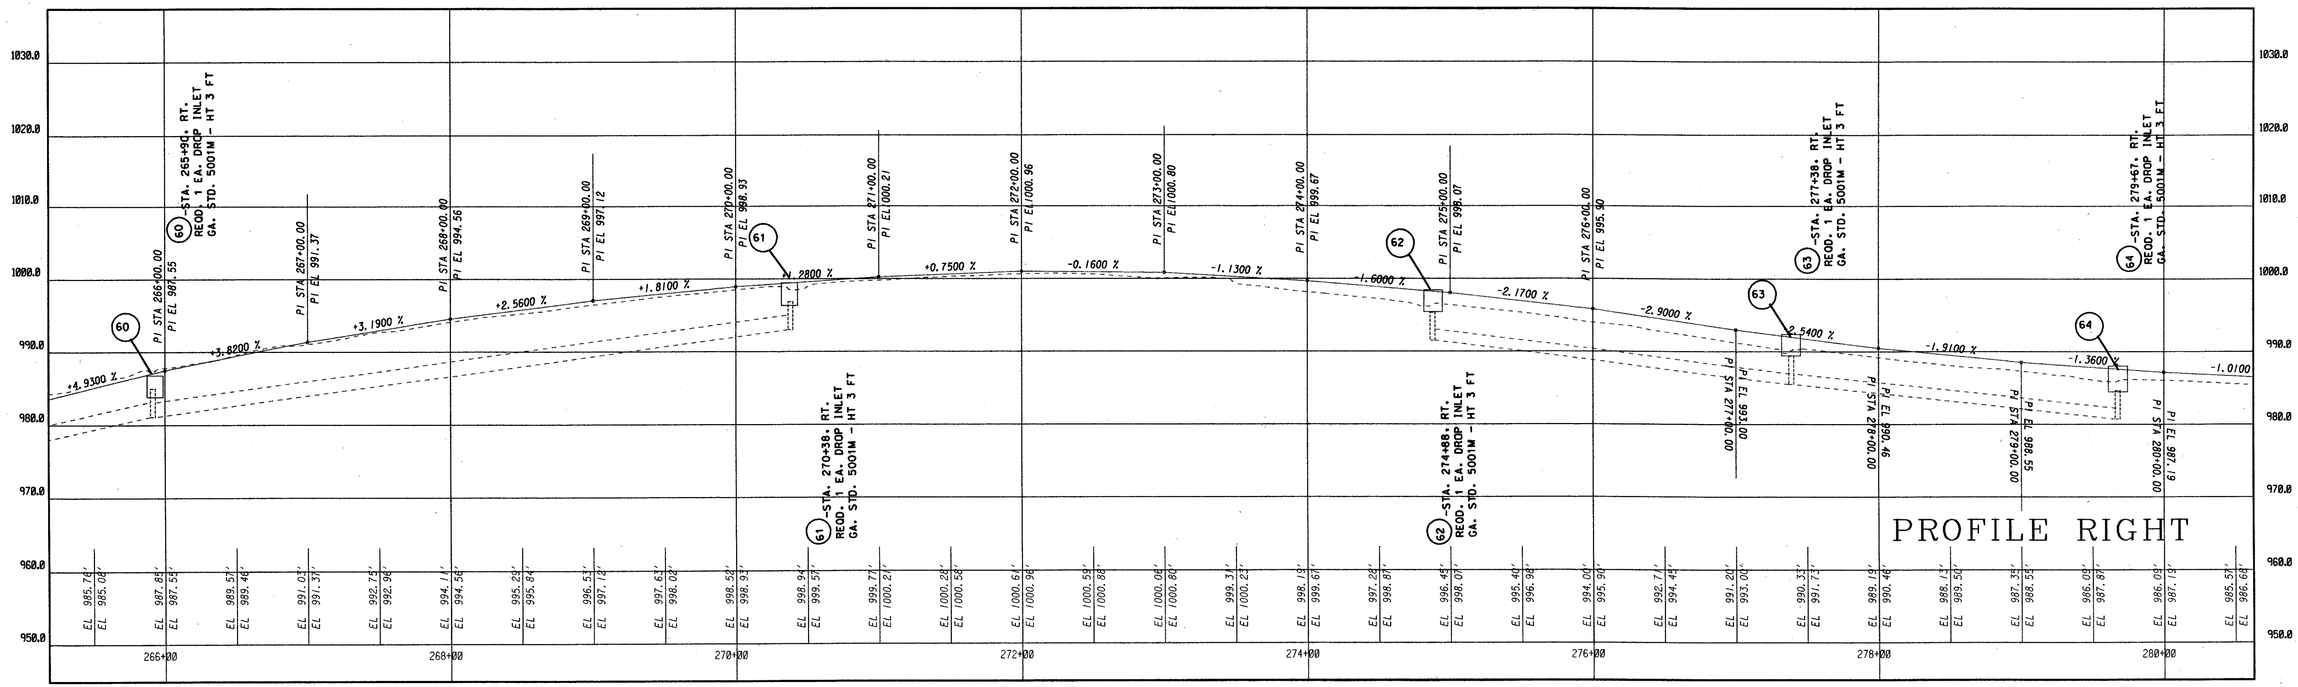

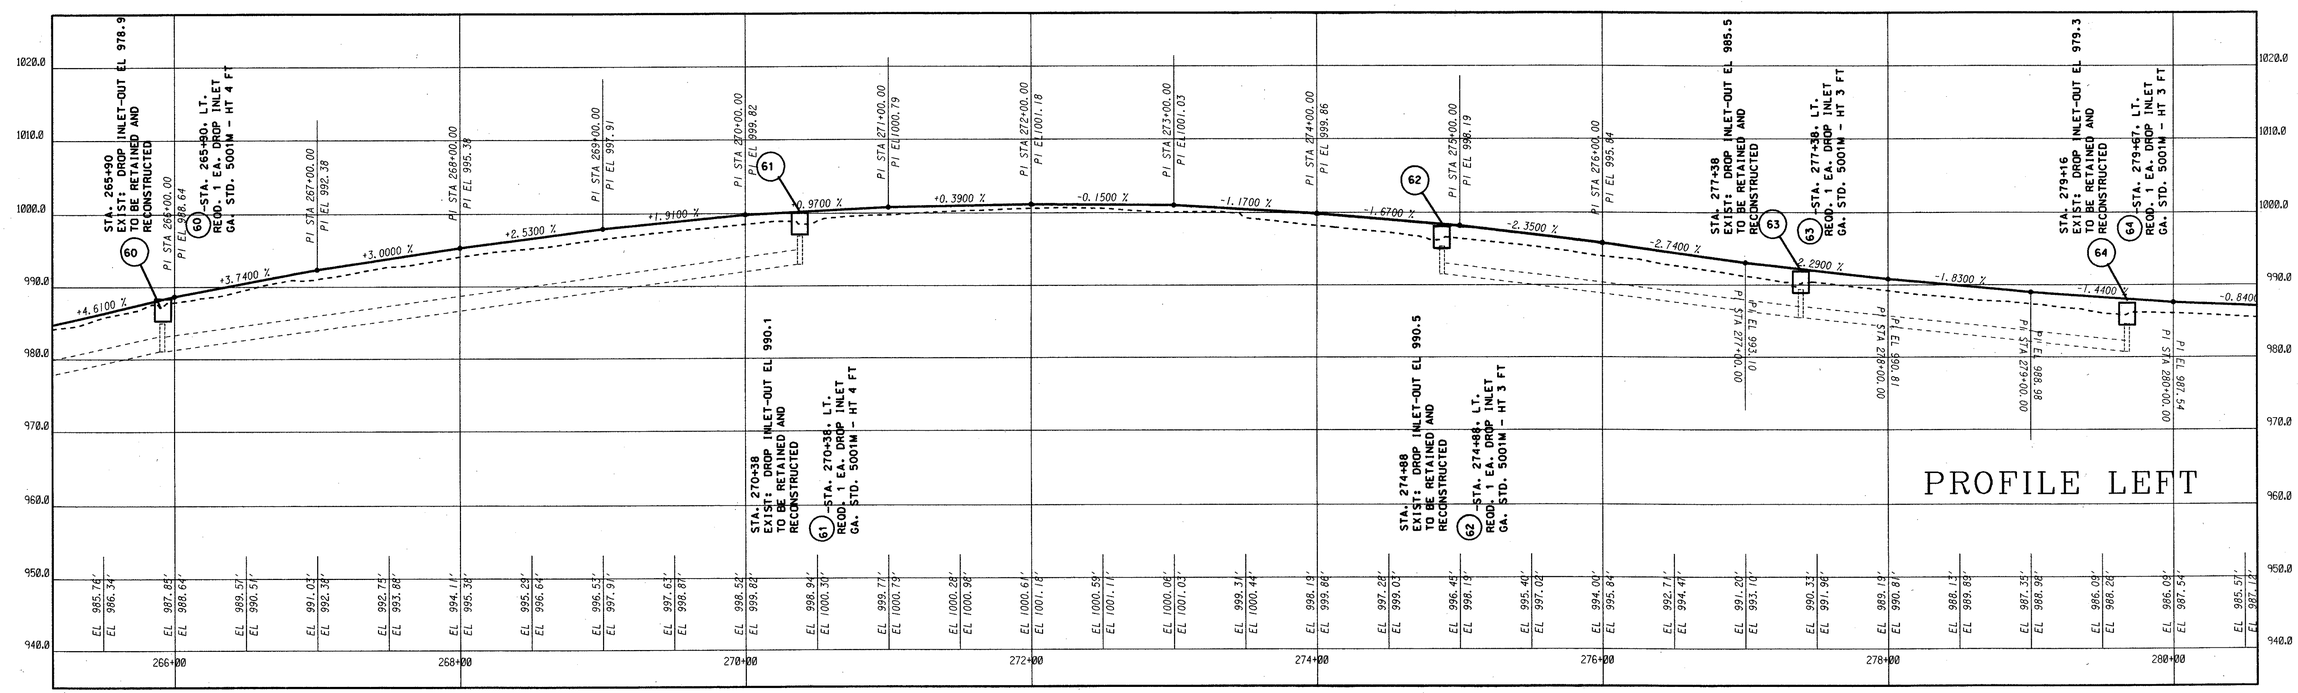

1"=50' HORIZ 1"=10' VERT	STATE ROUTE 166 - LANGFORD PKWY MEDIAN IMPROVEMENT	PROFILE SHEET	SHEET NO. 13 OF 18