STATE	PROJECT NUMBER	SHEET NO.	TOTAL SHEETS
GA.	NHS-M001-00(732)	42	159

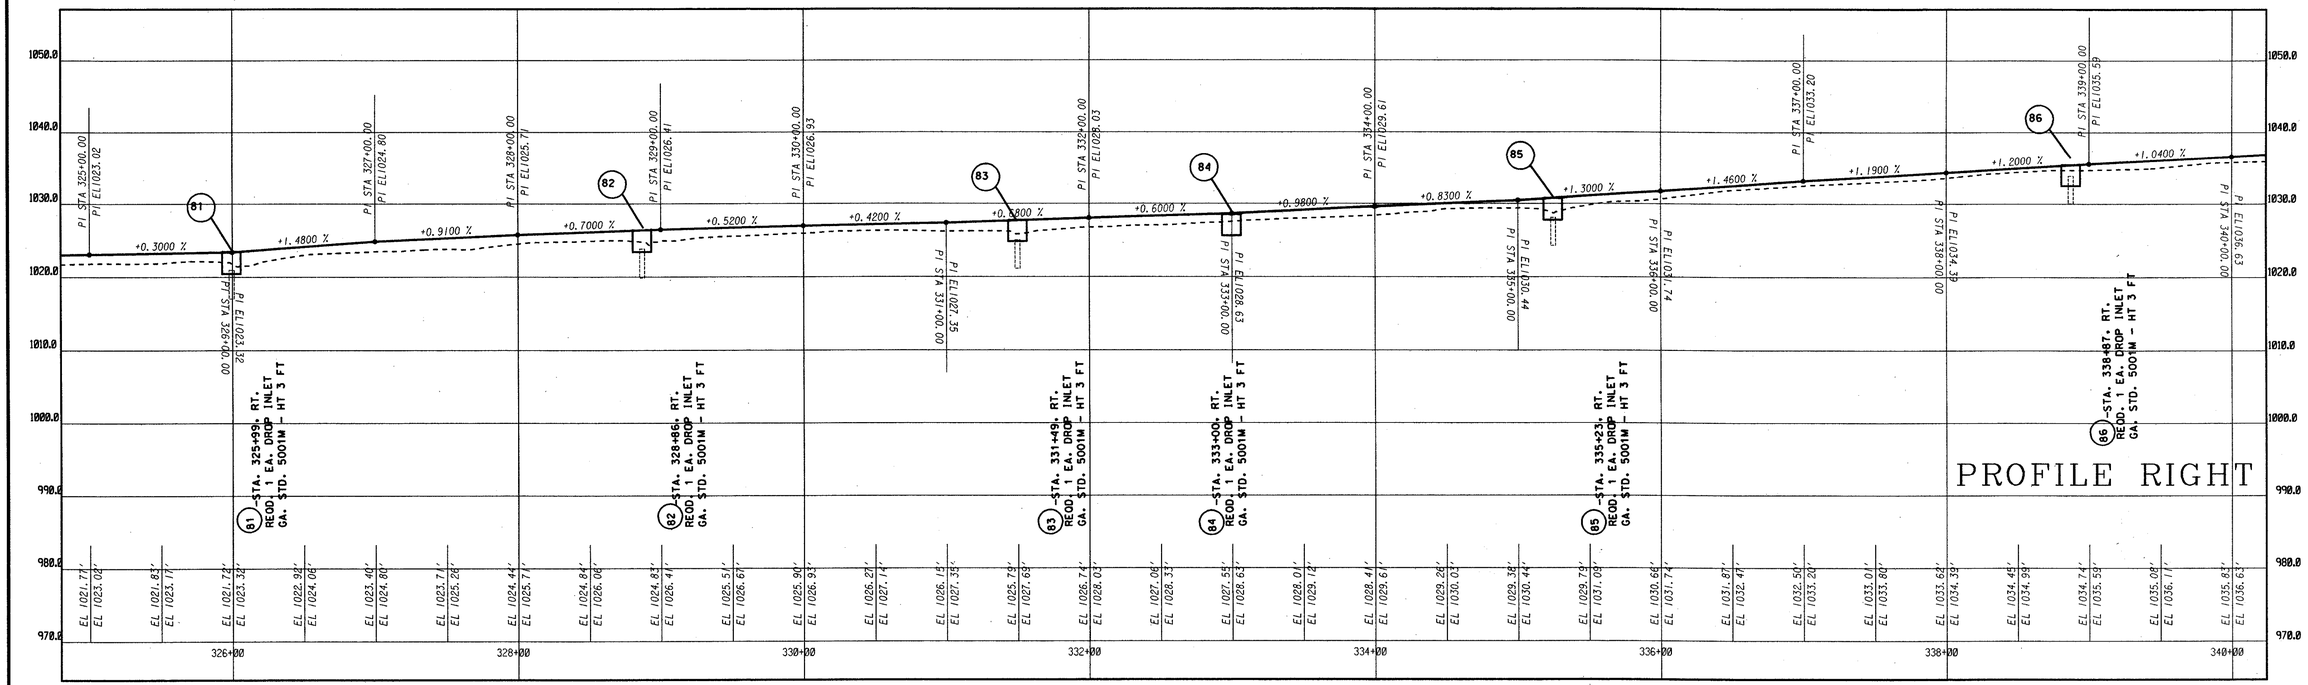

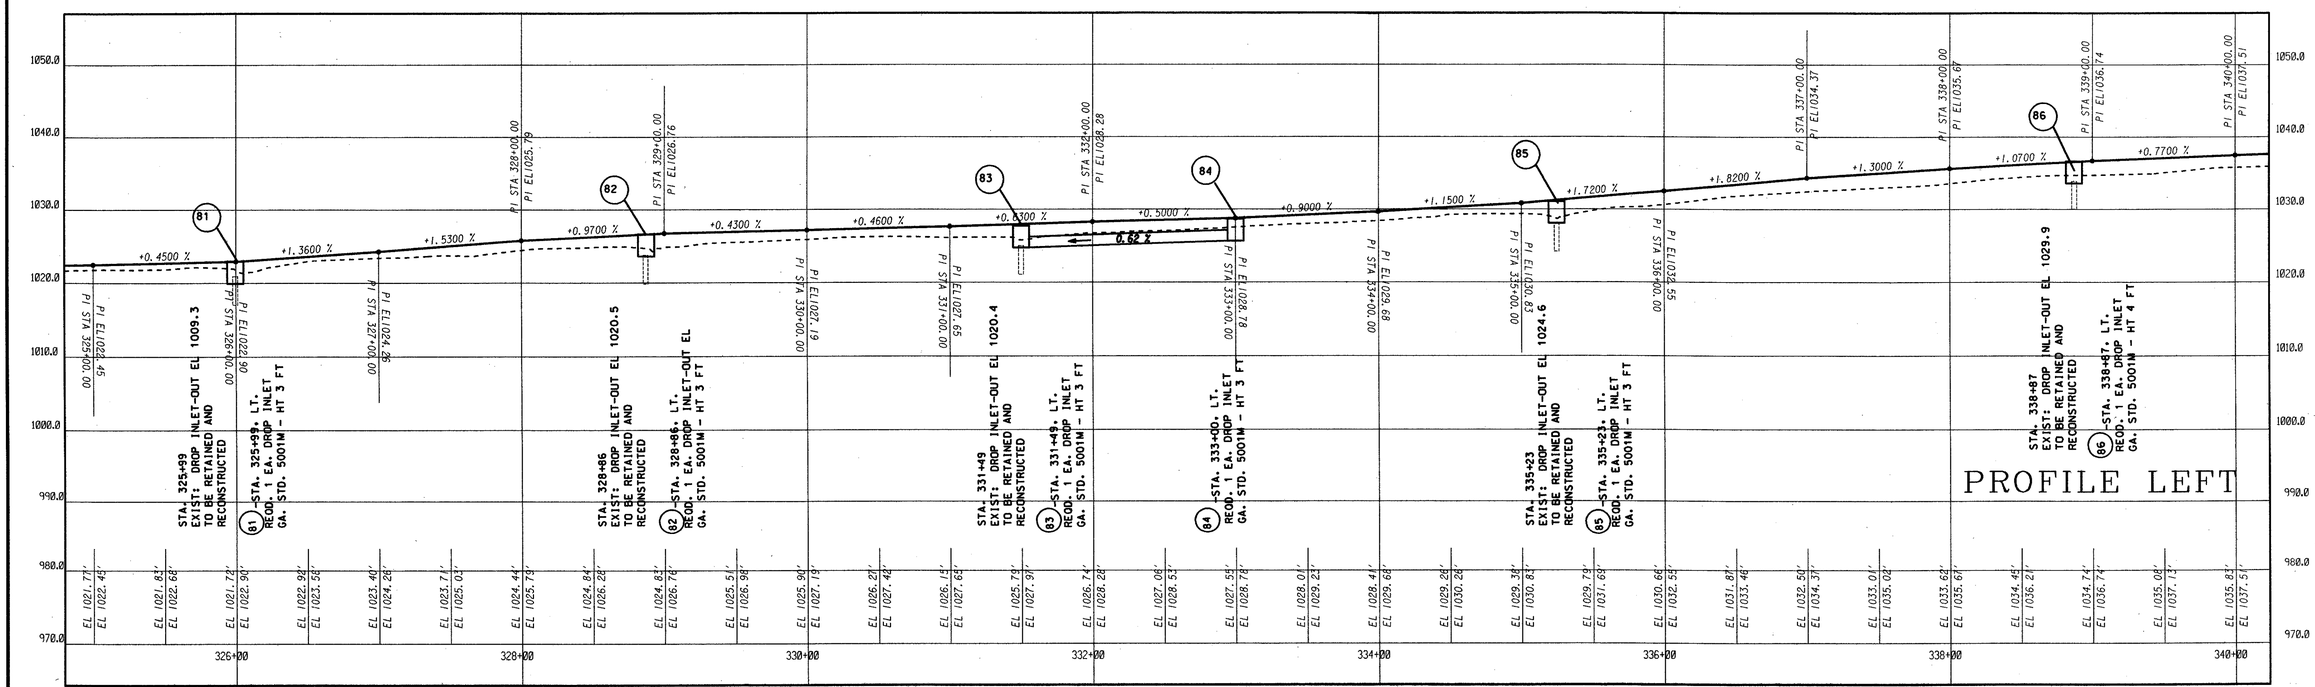

1"=50' HORIZ
1"=10' VERT

STATE ROUTE 166 - LANGFORD PKWY
MEDIAN IMPROVEMENT

PROFILE SHEET

SHEET NO.
17 OF 18