STATE	PROJECT NUMBER	SHEET NO.	TOTAL SHEETS
GA.	NHS-M001-00(732)	44	159

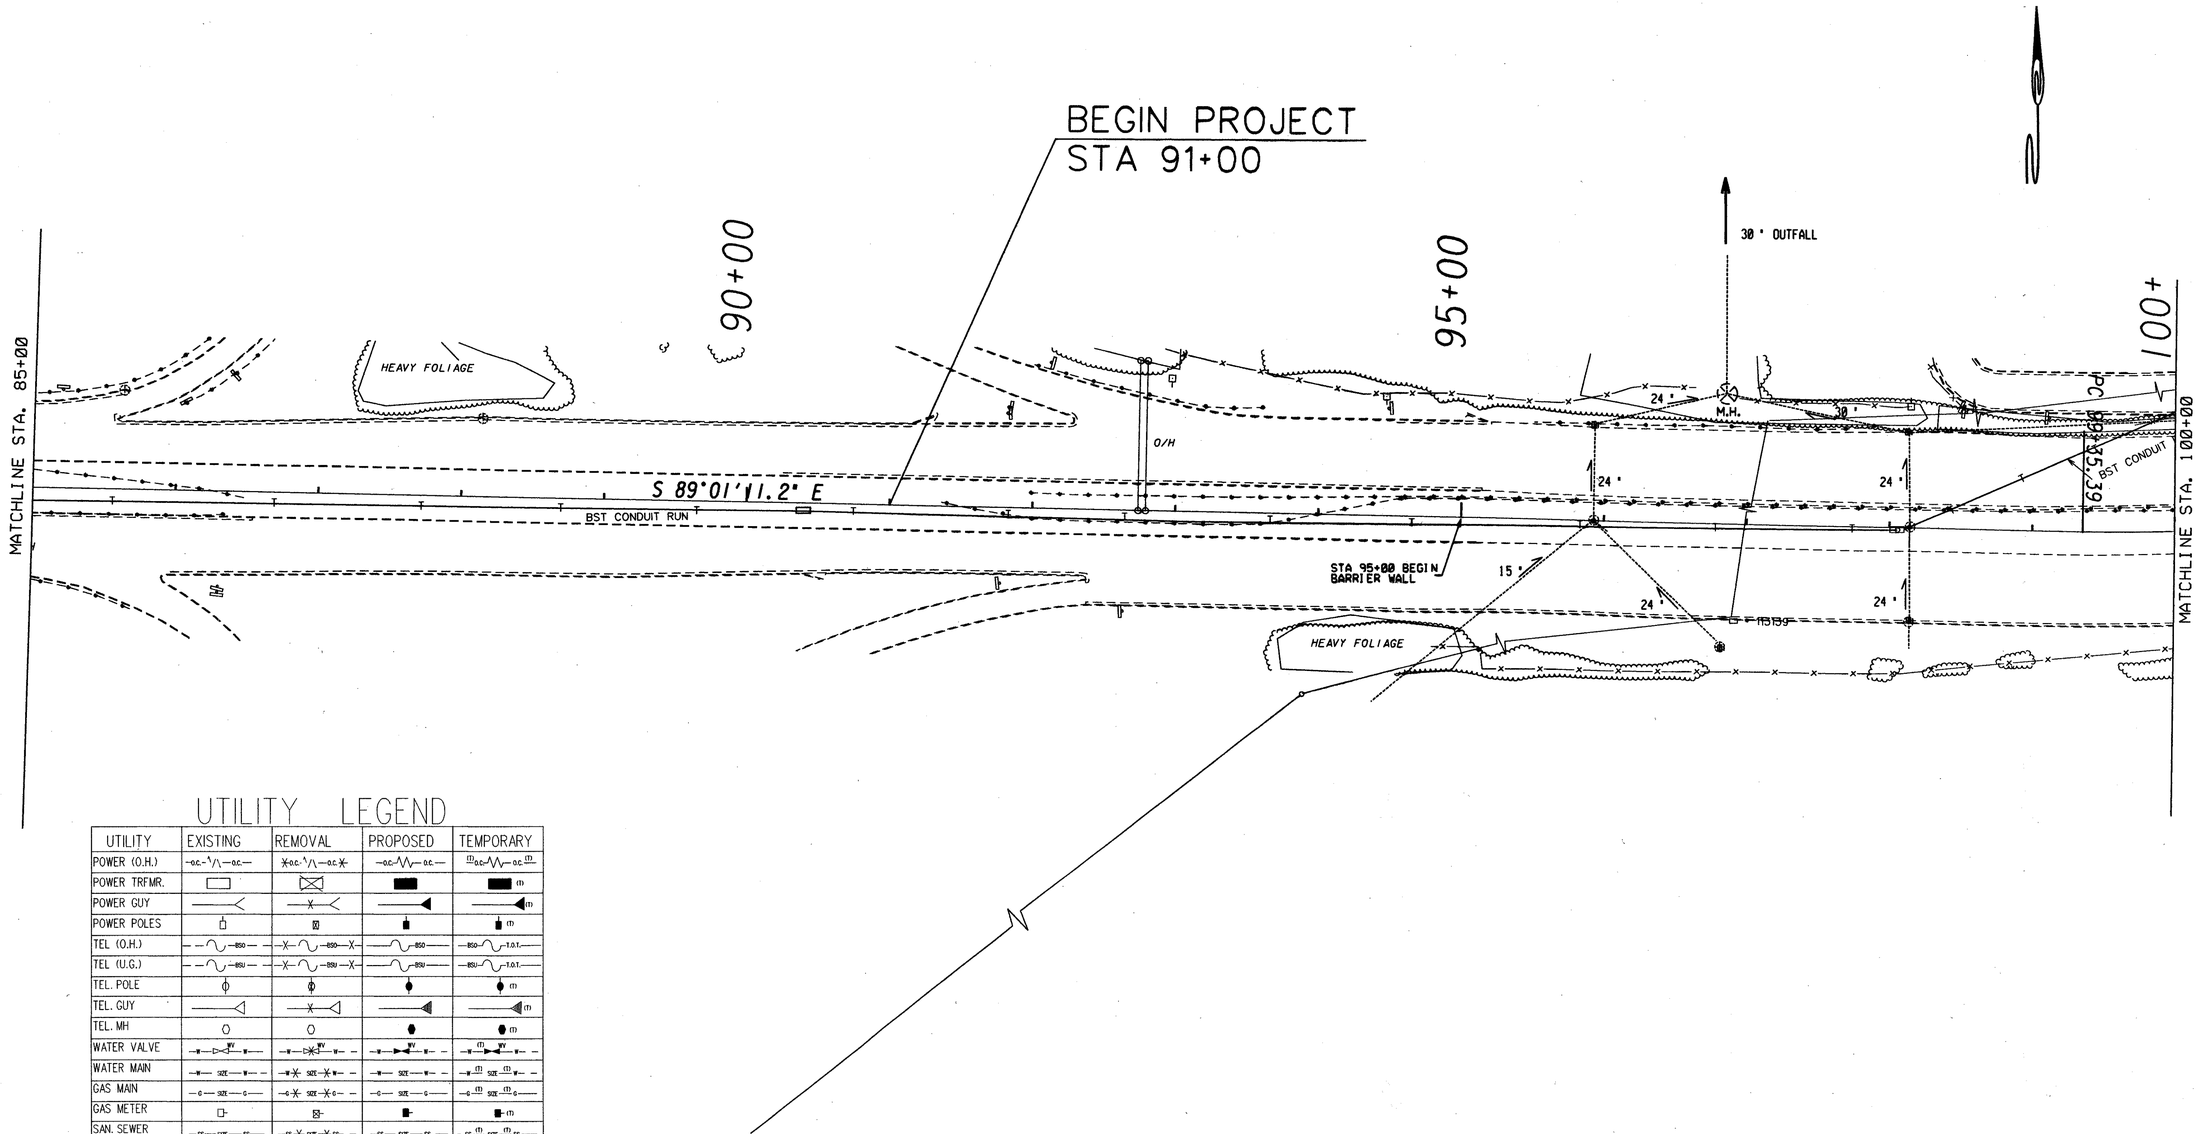

UTILITY LEGEND

UTILITY	EXISTING	REMOVAL	PROPOSED	TEMPORARY
POWER (O.H.)	-o.c.-^/\-o.c.-	X o.c.-^/\-o.c. X	-o.c.-^/\-o.c.-	(T) o.c.-^/\-o.c. (T)
POWER TRFMR.				(T)
POWER GUY		X		(T)
POWER POLES		X		(T)
TEL (O.H.)	-BSO-	-X-BSO-X-	-BSO-	-BSO-T.O.T.-
TEL (U.G.)	-BSU-	-X-BSU-X-	-BSU-	-BSU-T.O.T.-
TEL. POLE				(T)
TEL. GUY		X		(T)
TEL. MH				(T)
WATER VALVE	-W- WV -W-	-W- WV -W-	-W- WV -W-	-W- (T) WV -W-
WATER MAIN	-W- SIZE -W-	-W- X SIZE X -W-	-W- SIZE -W-	-W- (T) SIZE (T) -W-
GAS MAIN	-G- SIZE -G-	-G- X SIZE X -G-	-G- SIZE -G-	-G- (T) SIZE (T) -G-
GAS METER		X		(T)
SAN. SEWER	-SS- SIZE -SS-	-SS- X SIZE X -SS-	-SS- SIZE -SS-	-SS- (T) SIZE (T) -SS-
SAN SEWER M.H.	M.H.	X M.H.	M.H.	M.H. (T)
T.V. (O.H.)	- - TVCO - -	- X - TVCO X -	TVCO	TVCO (T)
T.V. (U.G.)	- - TVCU - -	- X - TVCU X -	TVCU	TVCU (T)

SCALE IN FEET
0 50 100 200

STATE ROUTE 166 - LANGFORD PKWY
MEDIAN IMPROVEMENT

UTILITY SHEET

SHEET NO.
1 OF 18