STATE	PROJECT NUMBER	SHEET NO.	TOTAL SHEETS
GA.	NHS-M001-00(732)	50	159

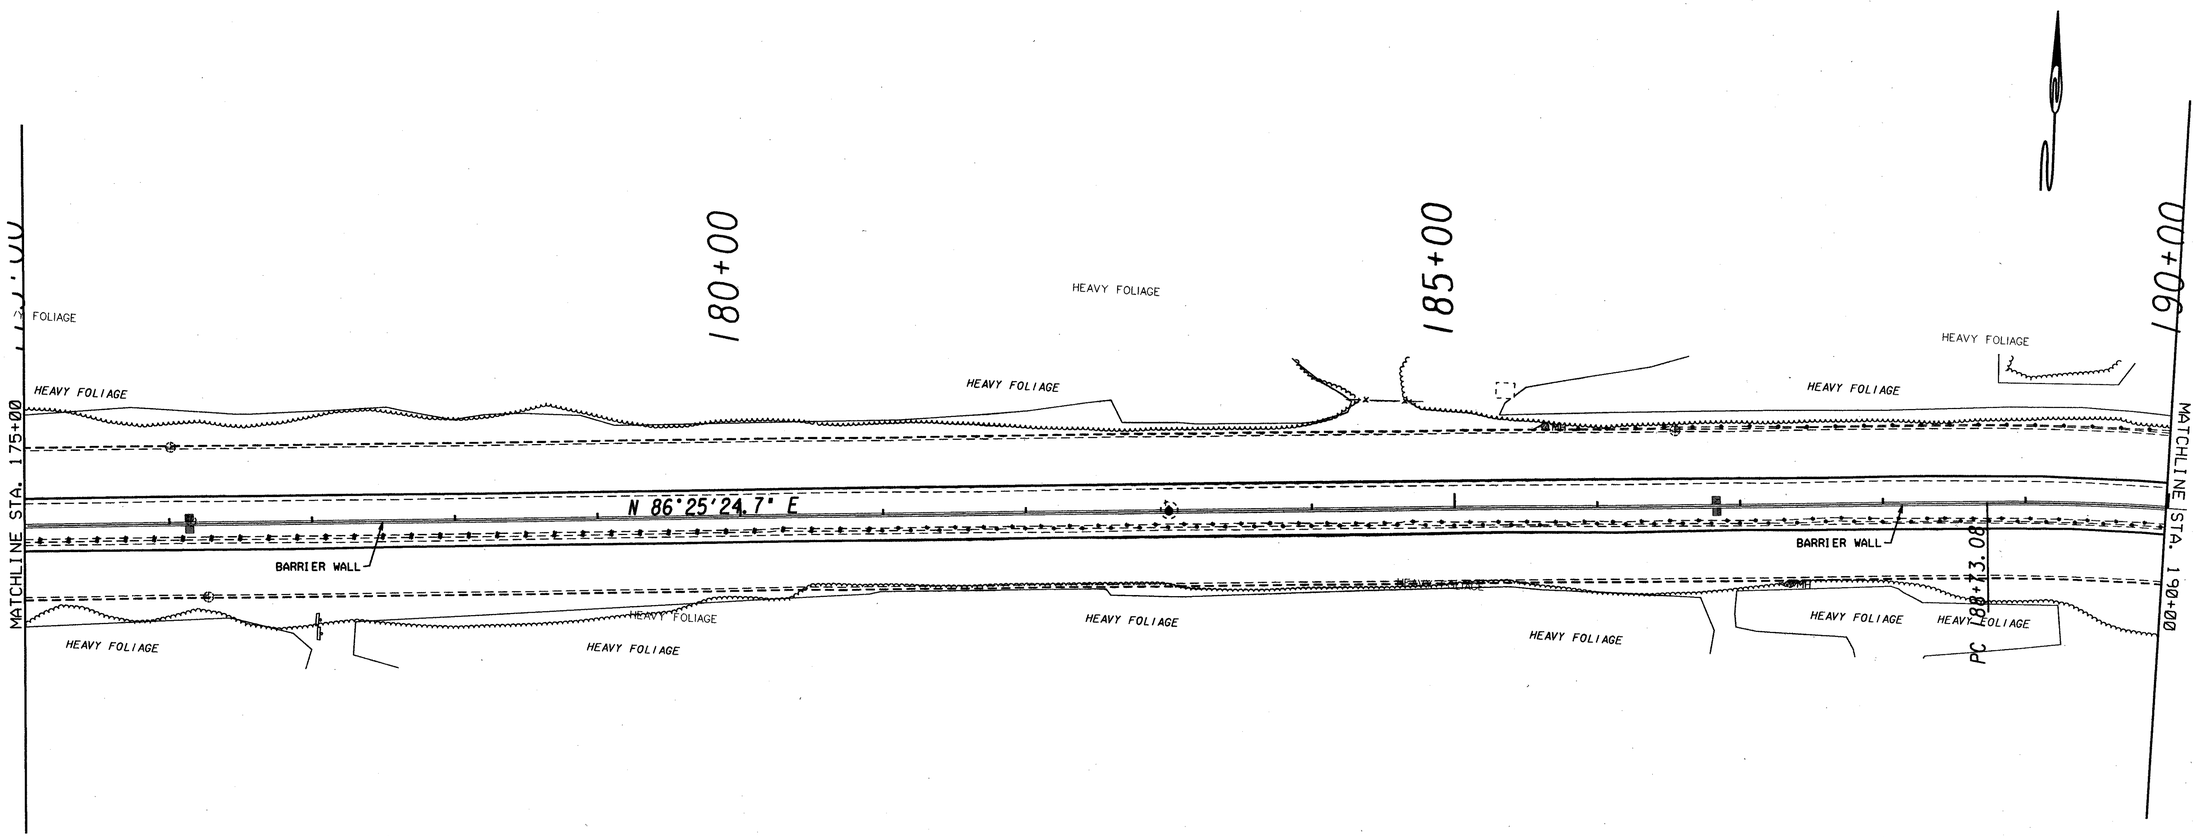

SCALE IN FEET	STATE ROUTE 166 - LANGFORD PKWY MEDIAN IMPROVEMENT	UTILITY SHEET	SHEET NO. 7 OF 18
0 50 100 200			