STATE	PROJECT NUMBER	SHEET NO.	TOTAL SHEETS
GA.	NHS-M001-00(732)	98	159

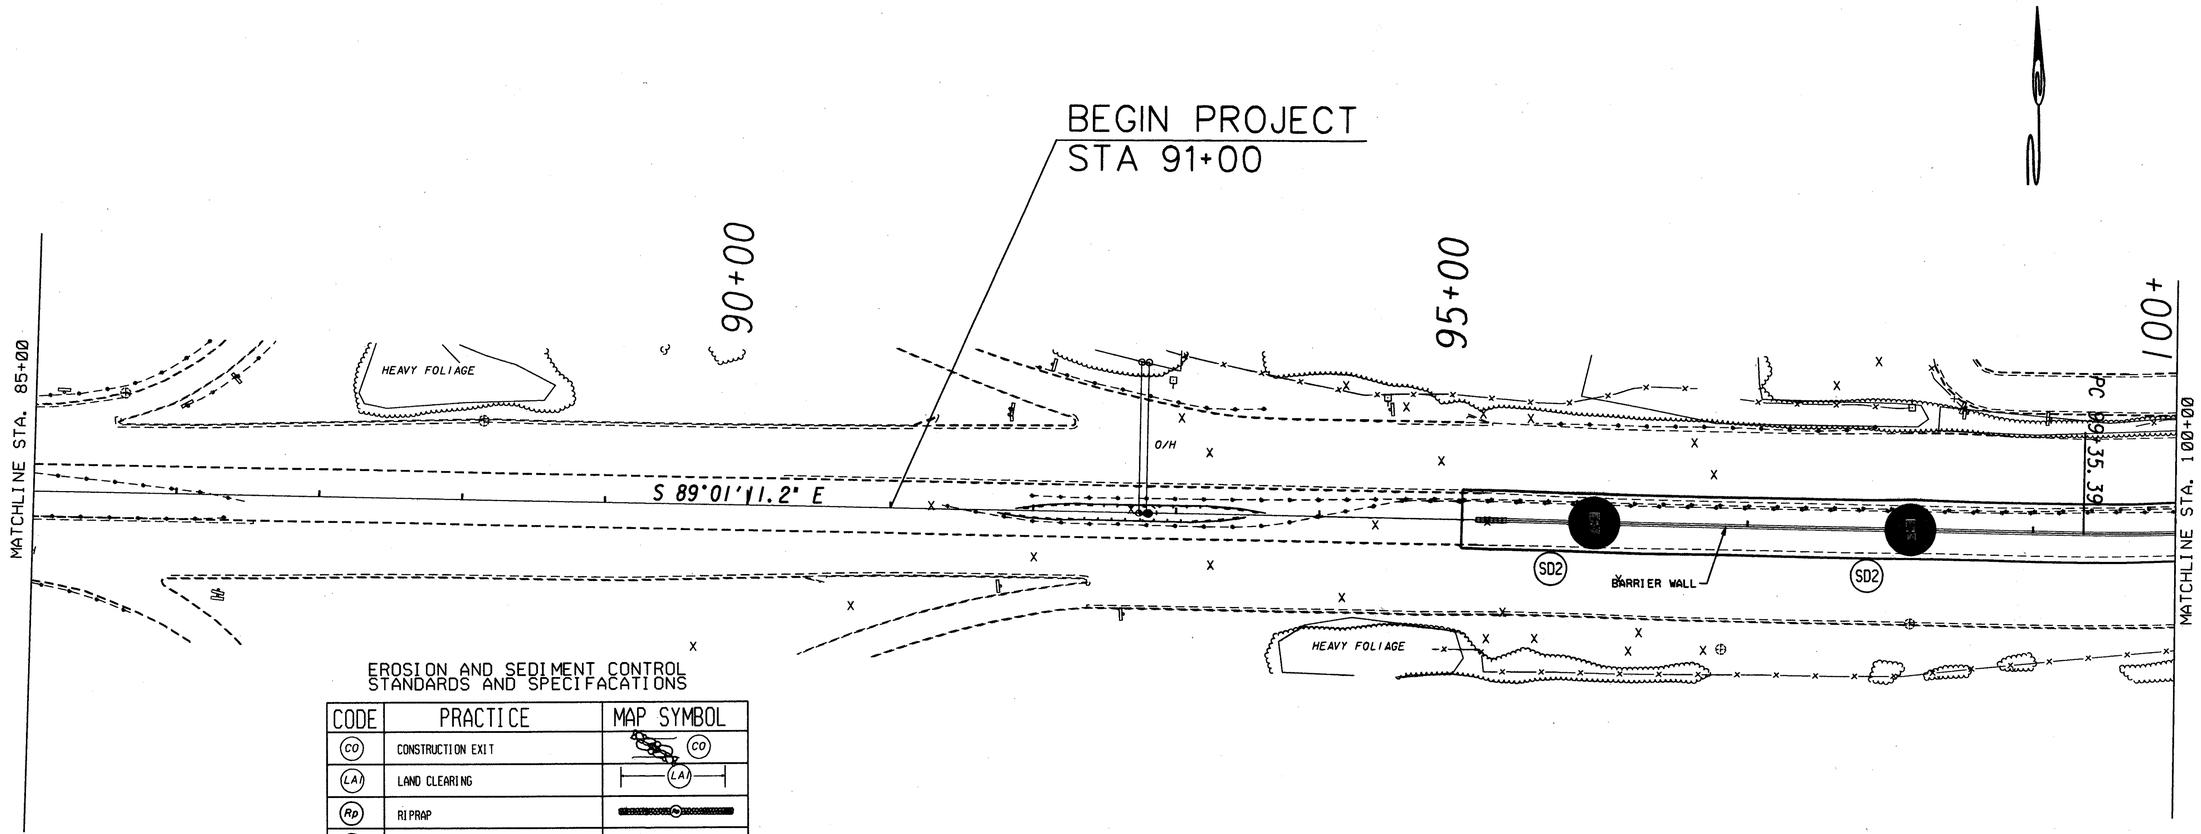

EROSION AND SEDIMENT CONTROL STANDARDS AND SPECIFACATIONS

CODE	PRACTICE	MAP SYMBOL
CO	CONSTRUCTION EXIT	CO
LA	LAND CLEARING	LA
Rp	RIPRAP	Rp
Sd1	SEDIMENT BARRIER	Sd1
Sd2	SILT TRAP	SD2
Sd3	SEDIMENT BASIN	Sd3
Sd4	SILT FENCE TYPE A	Sd4
Sd5	SILT FENCE TYPE B	Sd5
Sd6	SILT FENCE TYPE C	Sd6
St1	STORM DRAIN OUTLET PROTECTION	St1
Ds1	DISTURBED AREA STABILIZATION (WITH MULCHING ONLY)	Ds1
Ds2	DISTURBED AREA STABILIZATION (WITH TEMPORARY SEEDING)	Ds2
Ps	PERMANENT SOIL REINFORCING MAT, CONSTRUCTION	Ps
Bl	BLANKETS OR MATS	Bl
Br	BITUMIOUS TREATED ROVING	Br
Ch	CHANNEL CONCRETE	Ch
Ch1	CHANNEL RIP RAP	Ch1
Sb	SILT RETENTION BARRIER	Sb

SCALE IN FEET
0 50 100 200

STATE ROUTE 166 - LANGFORD PKWY
MEDIAN IMPROVEMENT

EROSION CONTROL

SHEET NO. 1 OF 18