STATE	PROJECT NUMBER	SHEET NO.	TOTAL SHEETS
GA.	NHS-M001-00(732)	109	159

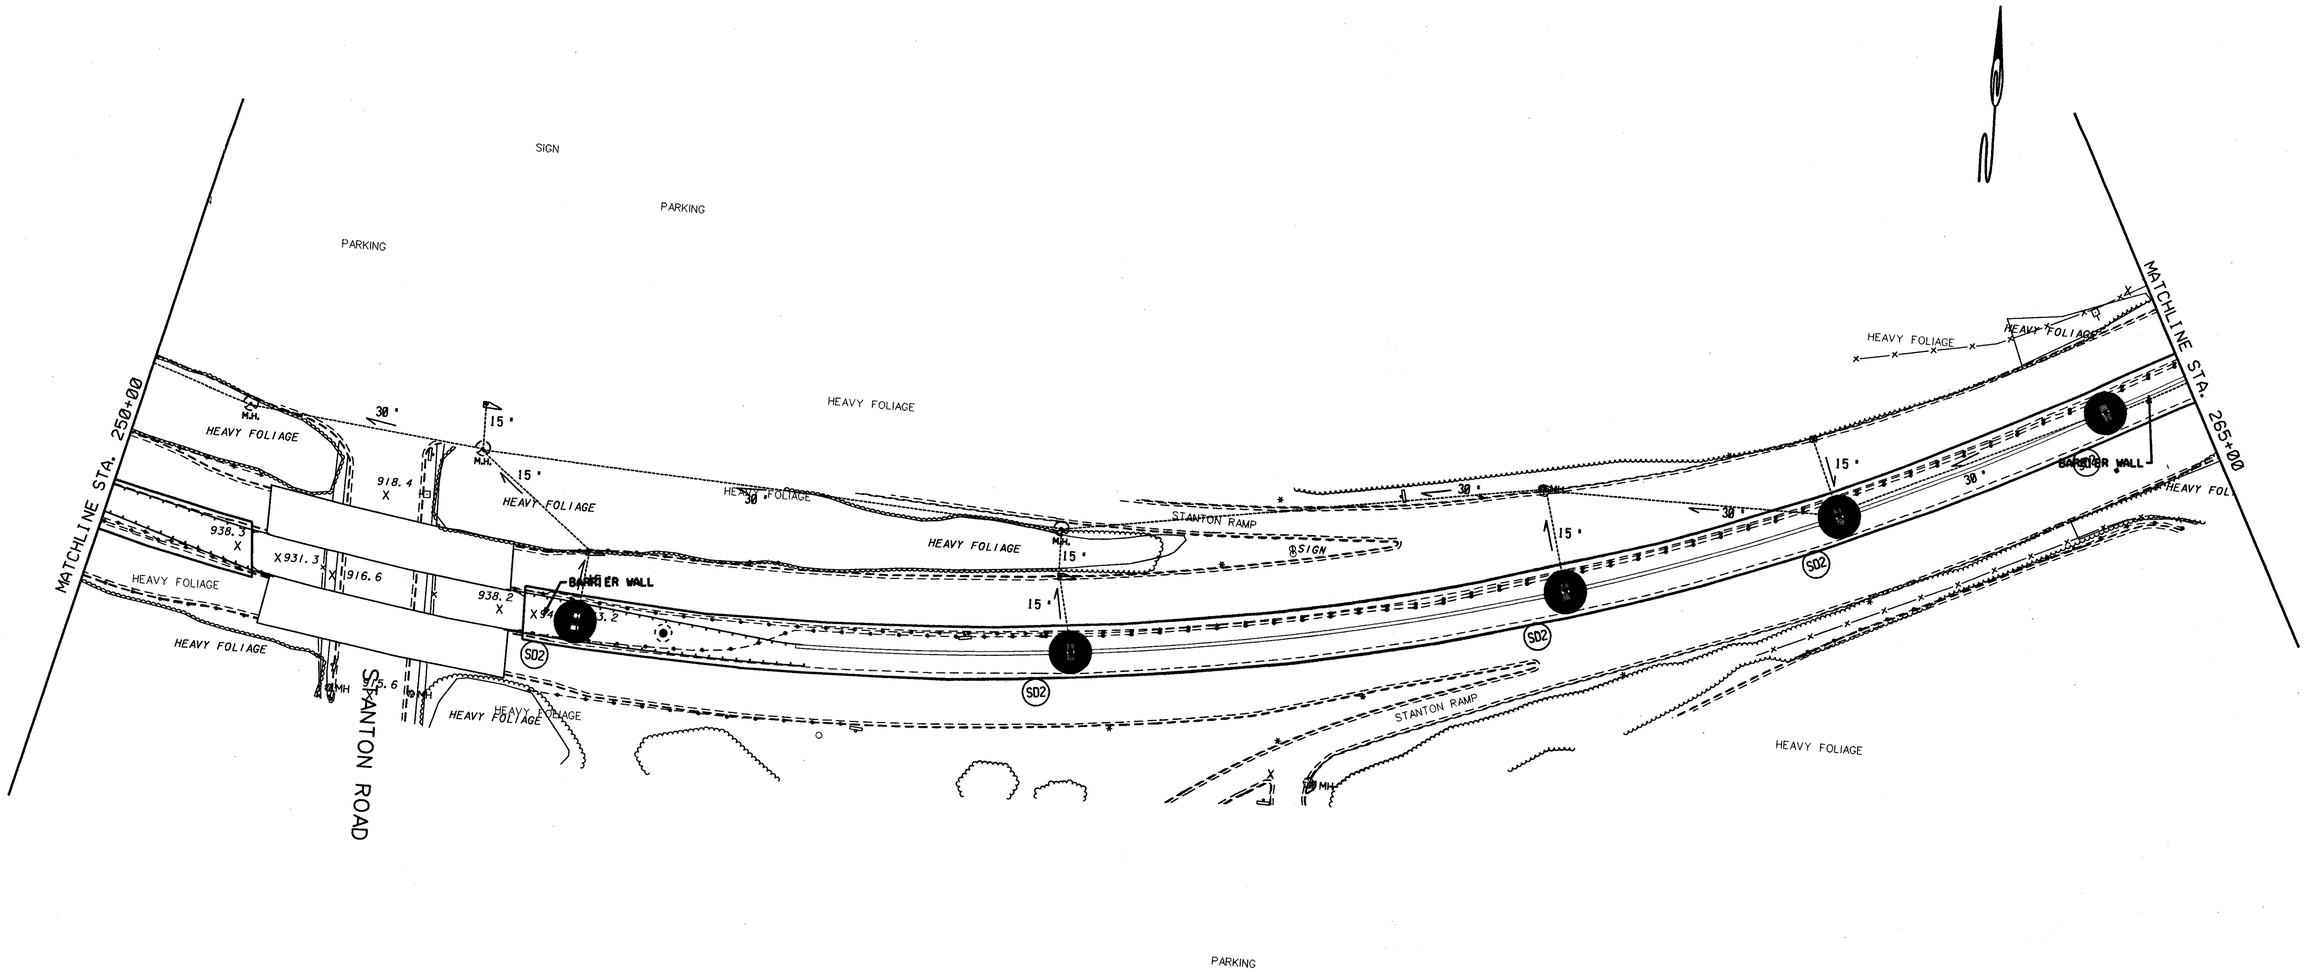

SCALE IN FEET 0 50 100 200	STATE ROUTE 166 - LANGFORD PKWY MEDIAN IMPROVEMENT	EROSION CONTROL	SHEET NO. 12 OF 18