9/5/02 3:05:19 PM \\GDOT-DSN1\GOPLOT\OCF\d7_8830_mylar.qcf colemanm X:\squad1\M001732\erol6.prf

STATE	PROJECT NUMBER	SHEET NO.	TOTAL SHEETS
GA.	NHS-M001-00(732)	113	159

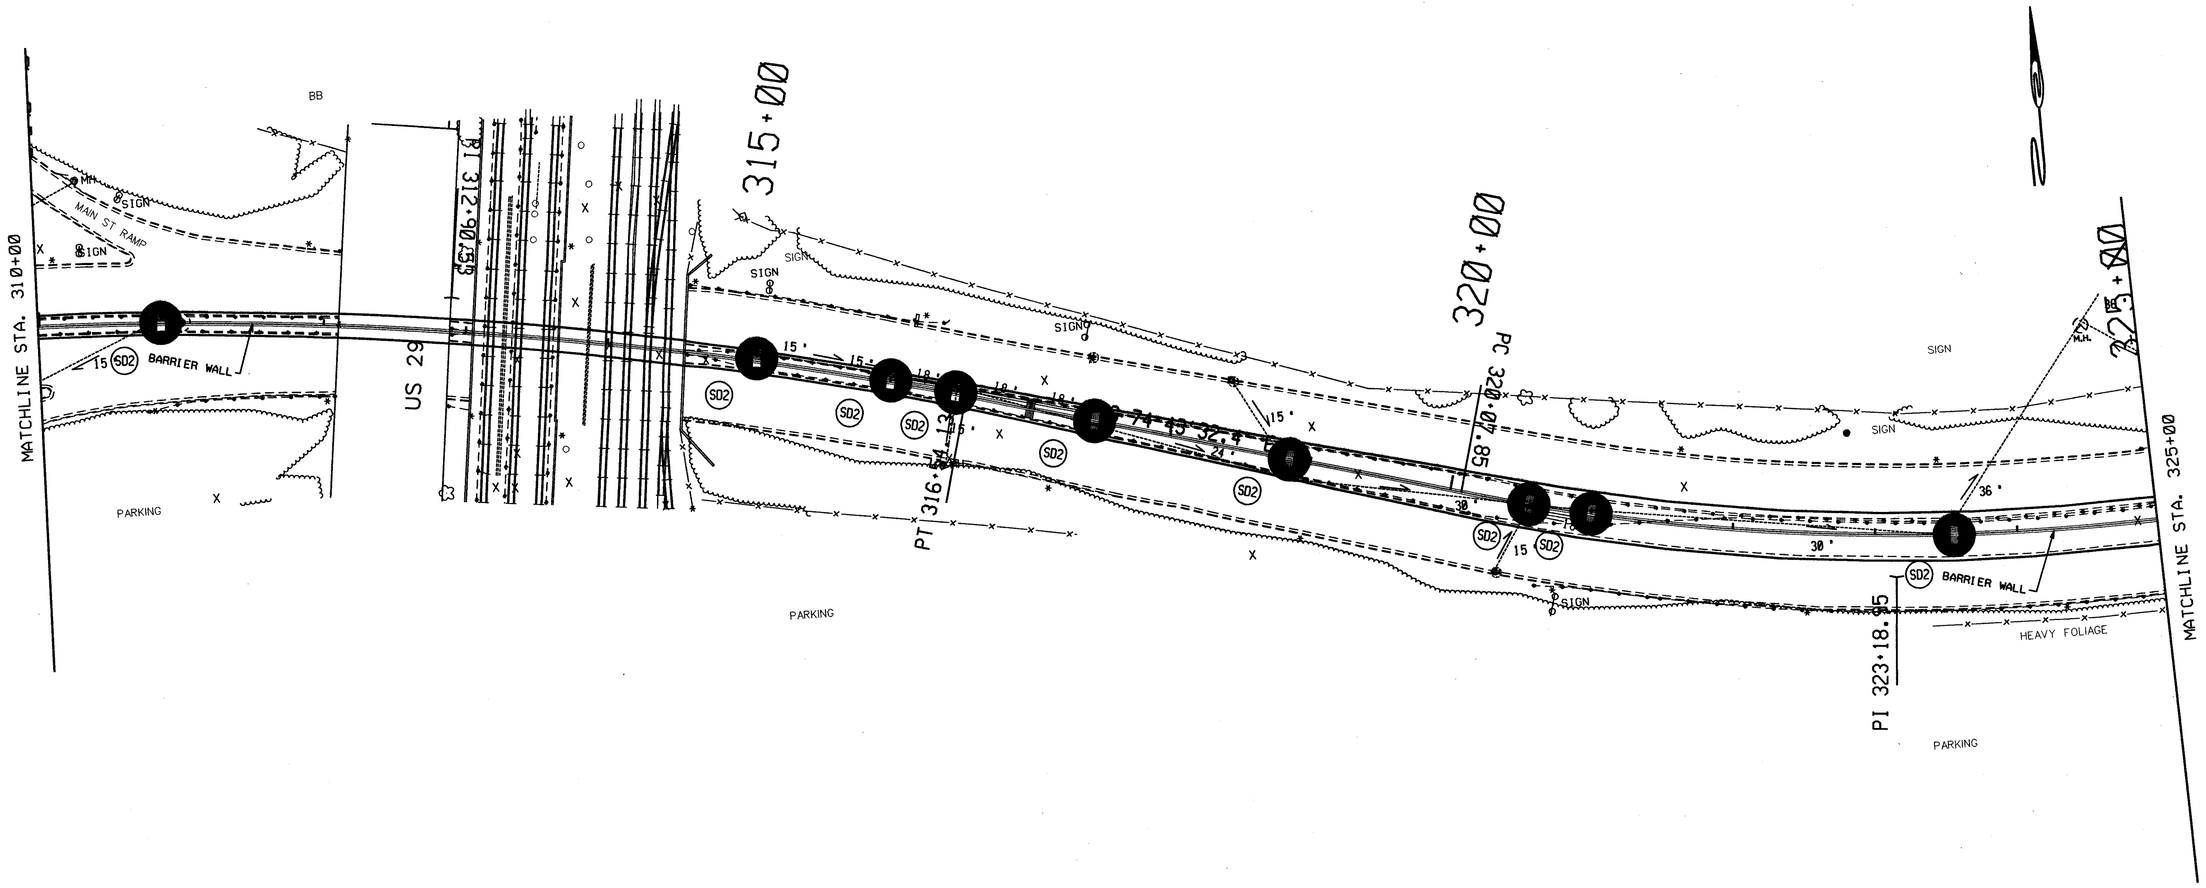

SCALE IN FEET
0 50 100 200

STATE ROUTE 166 - LANGFORD PKWY
MEDIAN IMPROVEMENT

EROSION CONTROL

SHEET NO.
16 OF 18