STATE	PROJECT NUMBER	SHEET NO.	TOTAL SHEETS
GA.	NHS-M001-00(732)	120	159

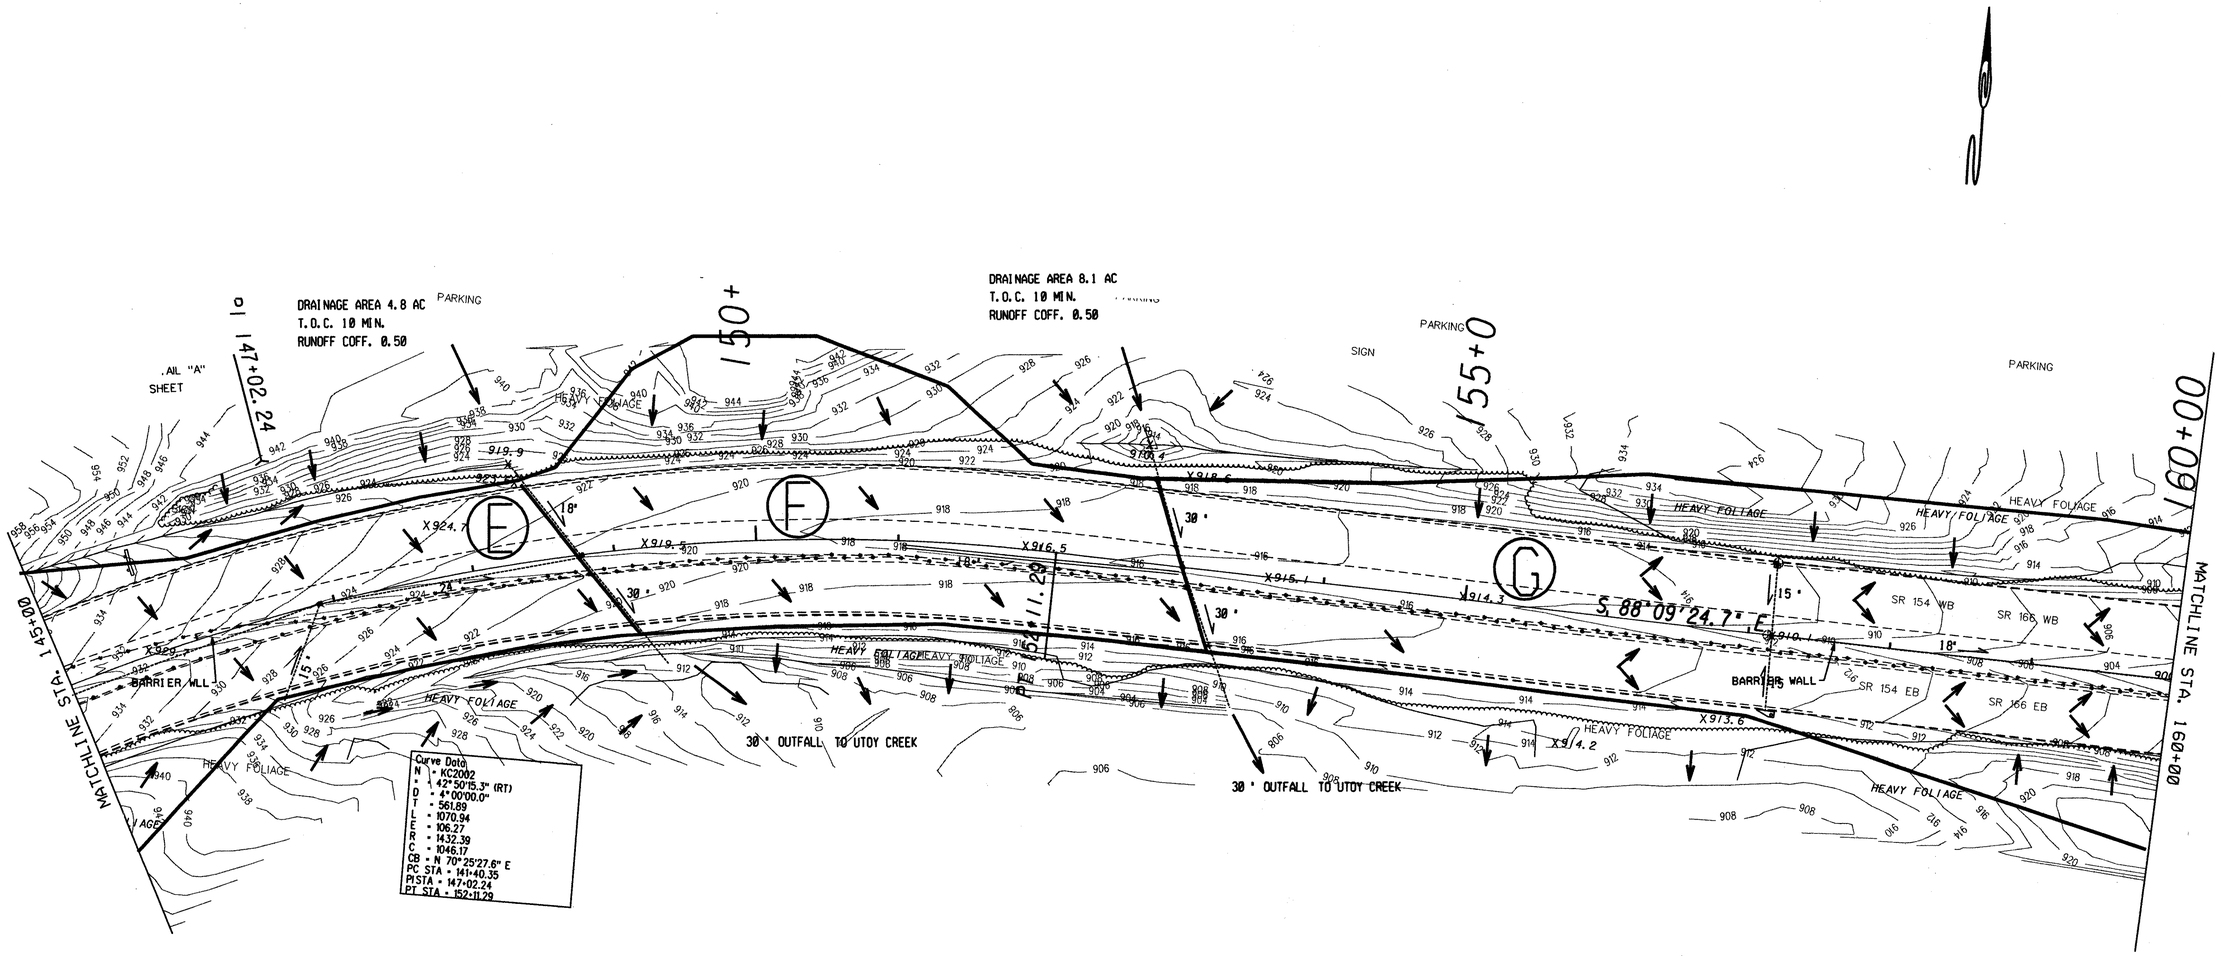

E — DRAINAGE AREA 3.89 AC
DISTURBED AREA 0.66 AC
PRE-CONST RUNOFF COFF. 0.65
POST CONST RUNOFF COFF. 0.77

F — DRAINAGE AREA 1.6 AC
DISTURBED AREA 0.33 AC
PRE-CONST RUNOFF COFF. 0.61
POST CONST RUNOFF COFF. 0.73

G — DRAINAGE AREA 3.71 AC
DISTURBED AREA 0.80 AC
PRE-CONST RUNOFF COFF. 0.62
POST CONST RUNOFF COFF. 0.73

SCALE IN FEET
0 50 100 200

STATE ROUTE 166 - LANGFORD PKWY
MEDIAN IMPROVEMENT

DRAINAGE AREA MAP

SHEET NO.
5 OF 18