STATE	PROJECT NUMBER	SHEET NO.	TOTAL SHEETS
GA.	NHS-M001-00(732)	121	159

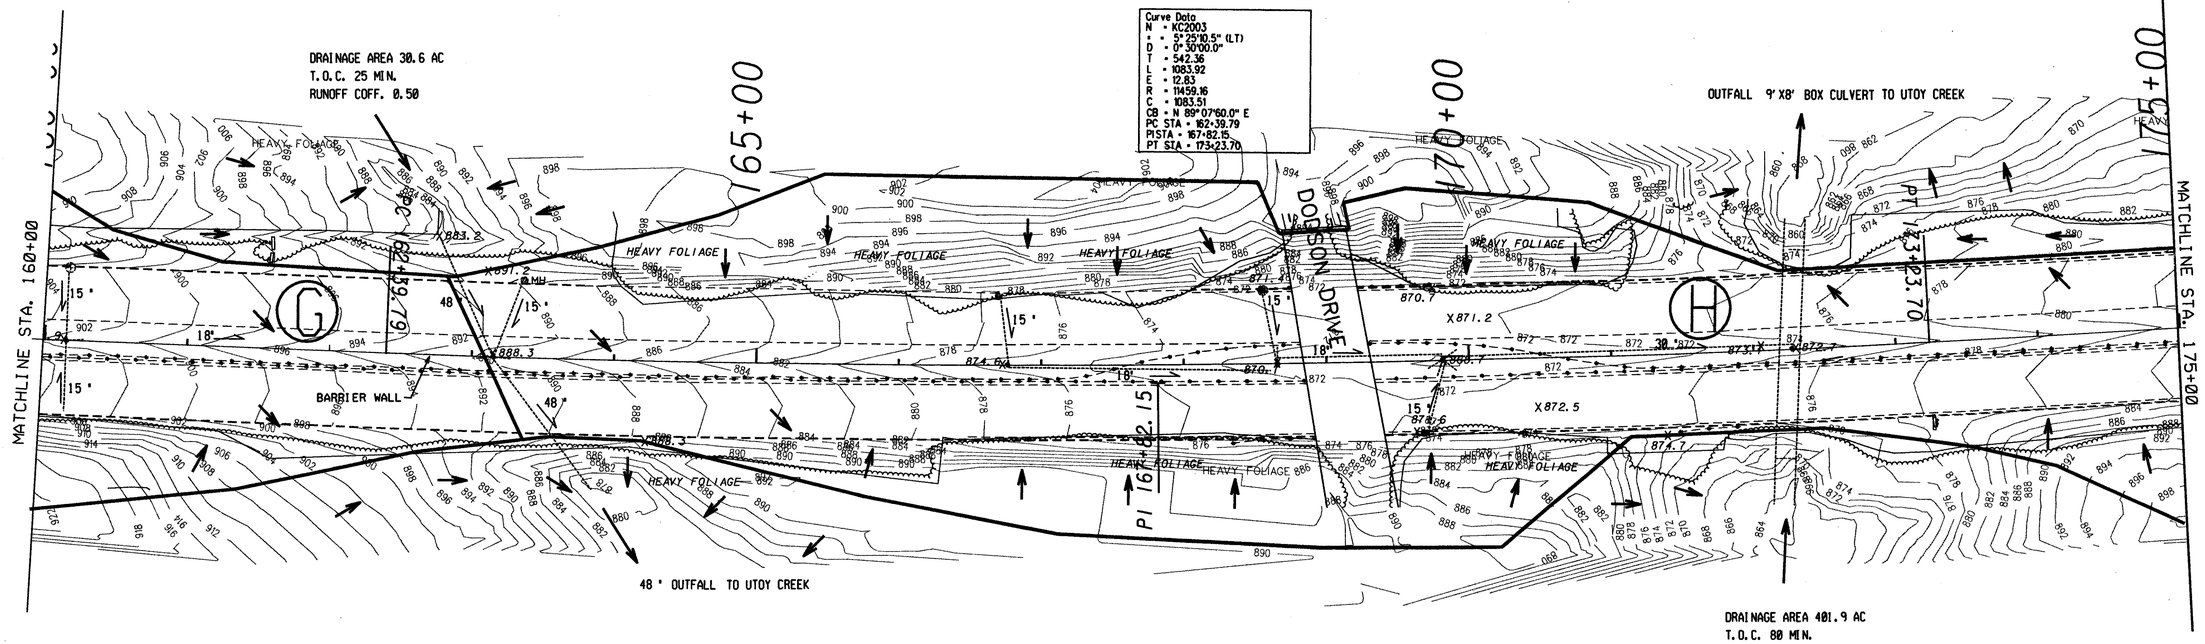

G

DRAINAGE AREA 3.71 AC
DISTURBED AREA 0.80 AC
PRE-CONST RUNOFF COFF. 0.62
POST CONST RUNOFF COFF. 0.73

H

DRAINAGE AREA 6.5 AC
DISTURBED AREA 1.06 AC
PRE-CONST RUNOFF COFF. 0.61
POST CONST RUNOFF COFF. 0.70

SCALE IN FEET
0 50 100 200

STATE ROUTE 166 - LANGFORD PKWY
MEDIAN IMPROVEMENT

DRAINAGE AREA MAP

SHEET NO.
6 OF 18