STATE	PROJECT NUMBER	SHEET NO.	TOTAL SHEETS
GA.	NHS-M001-00(732)	122	159

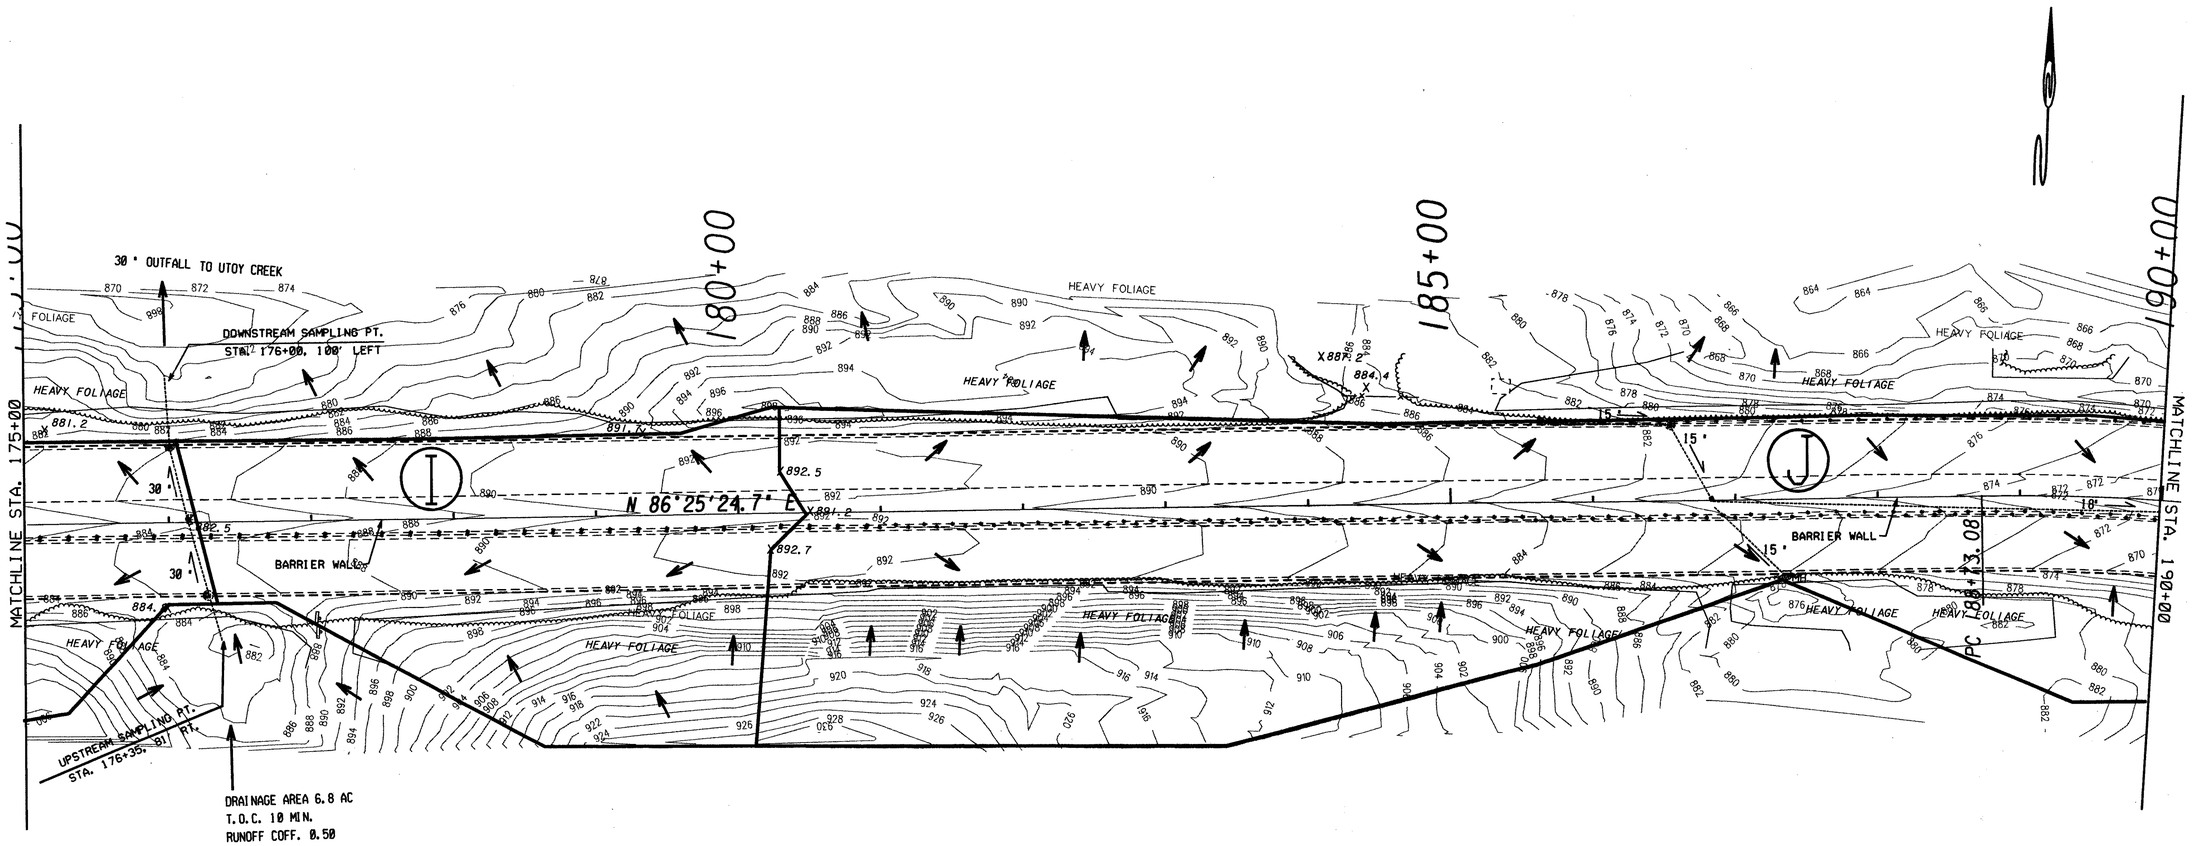

I

DRAINAGE AREA 1.7 AC
DISTURBED AREA 0.33 AC
PRE-CONST RUNOFF COFF. 0.69
POST CONST RUNOFF COFF. 0.83

J

DRAINAGE AREA 11.87 AC
DISTURBED AREA 2.45 AC
PRE-CONST RUNOFF COFF. 0.63
POST CONST RUNOFF COFF. 0.77

SCALE IN FEET
0 50 100 200

STATE ROUTE 166 - LANGFORD PKWY
MEDIAN IMPROVEMENT

DRAINAGE AREA MAP

SHEET NO. 7 OF 18